PLAN		BY	DATE
NOTE BOOK NO.	SURVEYED		
	PLOTTED		
	ALIGNMENT CHECKED		
	RT. OF WAY CHECKED		
	CADD FILE NAME		

PROFILE		BY	DATE
NOTE BOOK NO.	SURVEYED		
	PLOTTED		
	GRADES CHECKED		
	B.M. NOTED		
	STRUCTURE NOTAT'NS CH'KD		

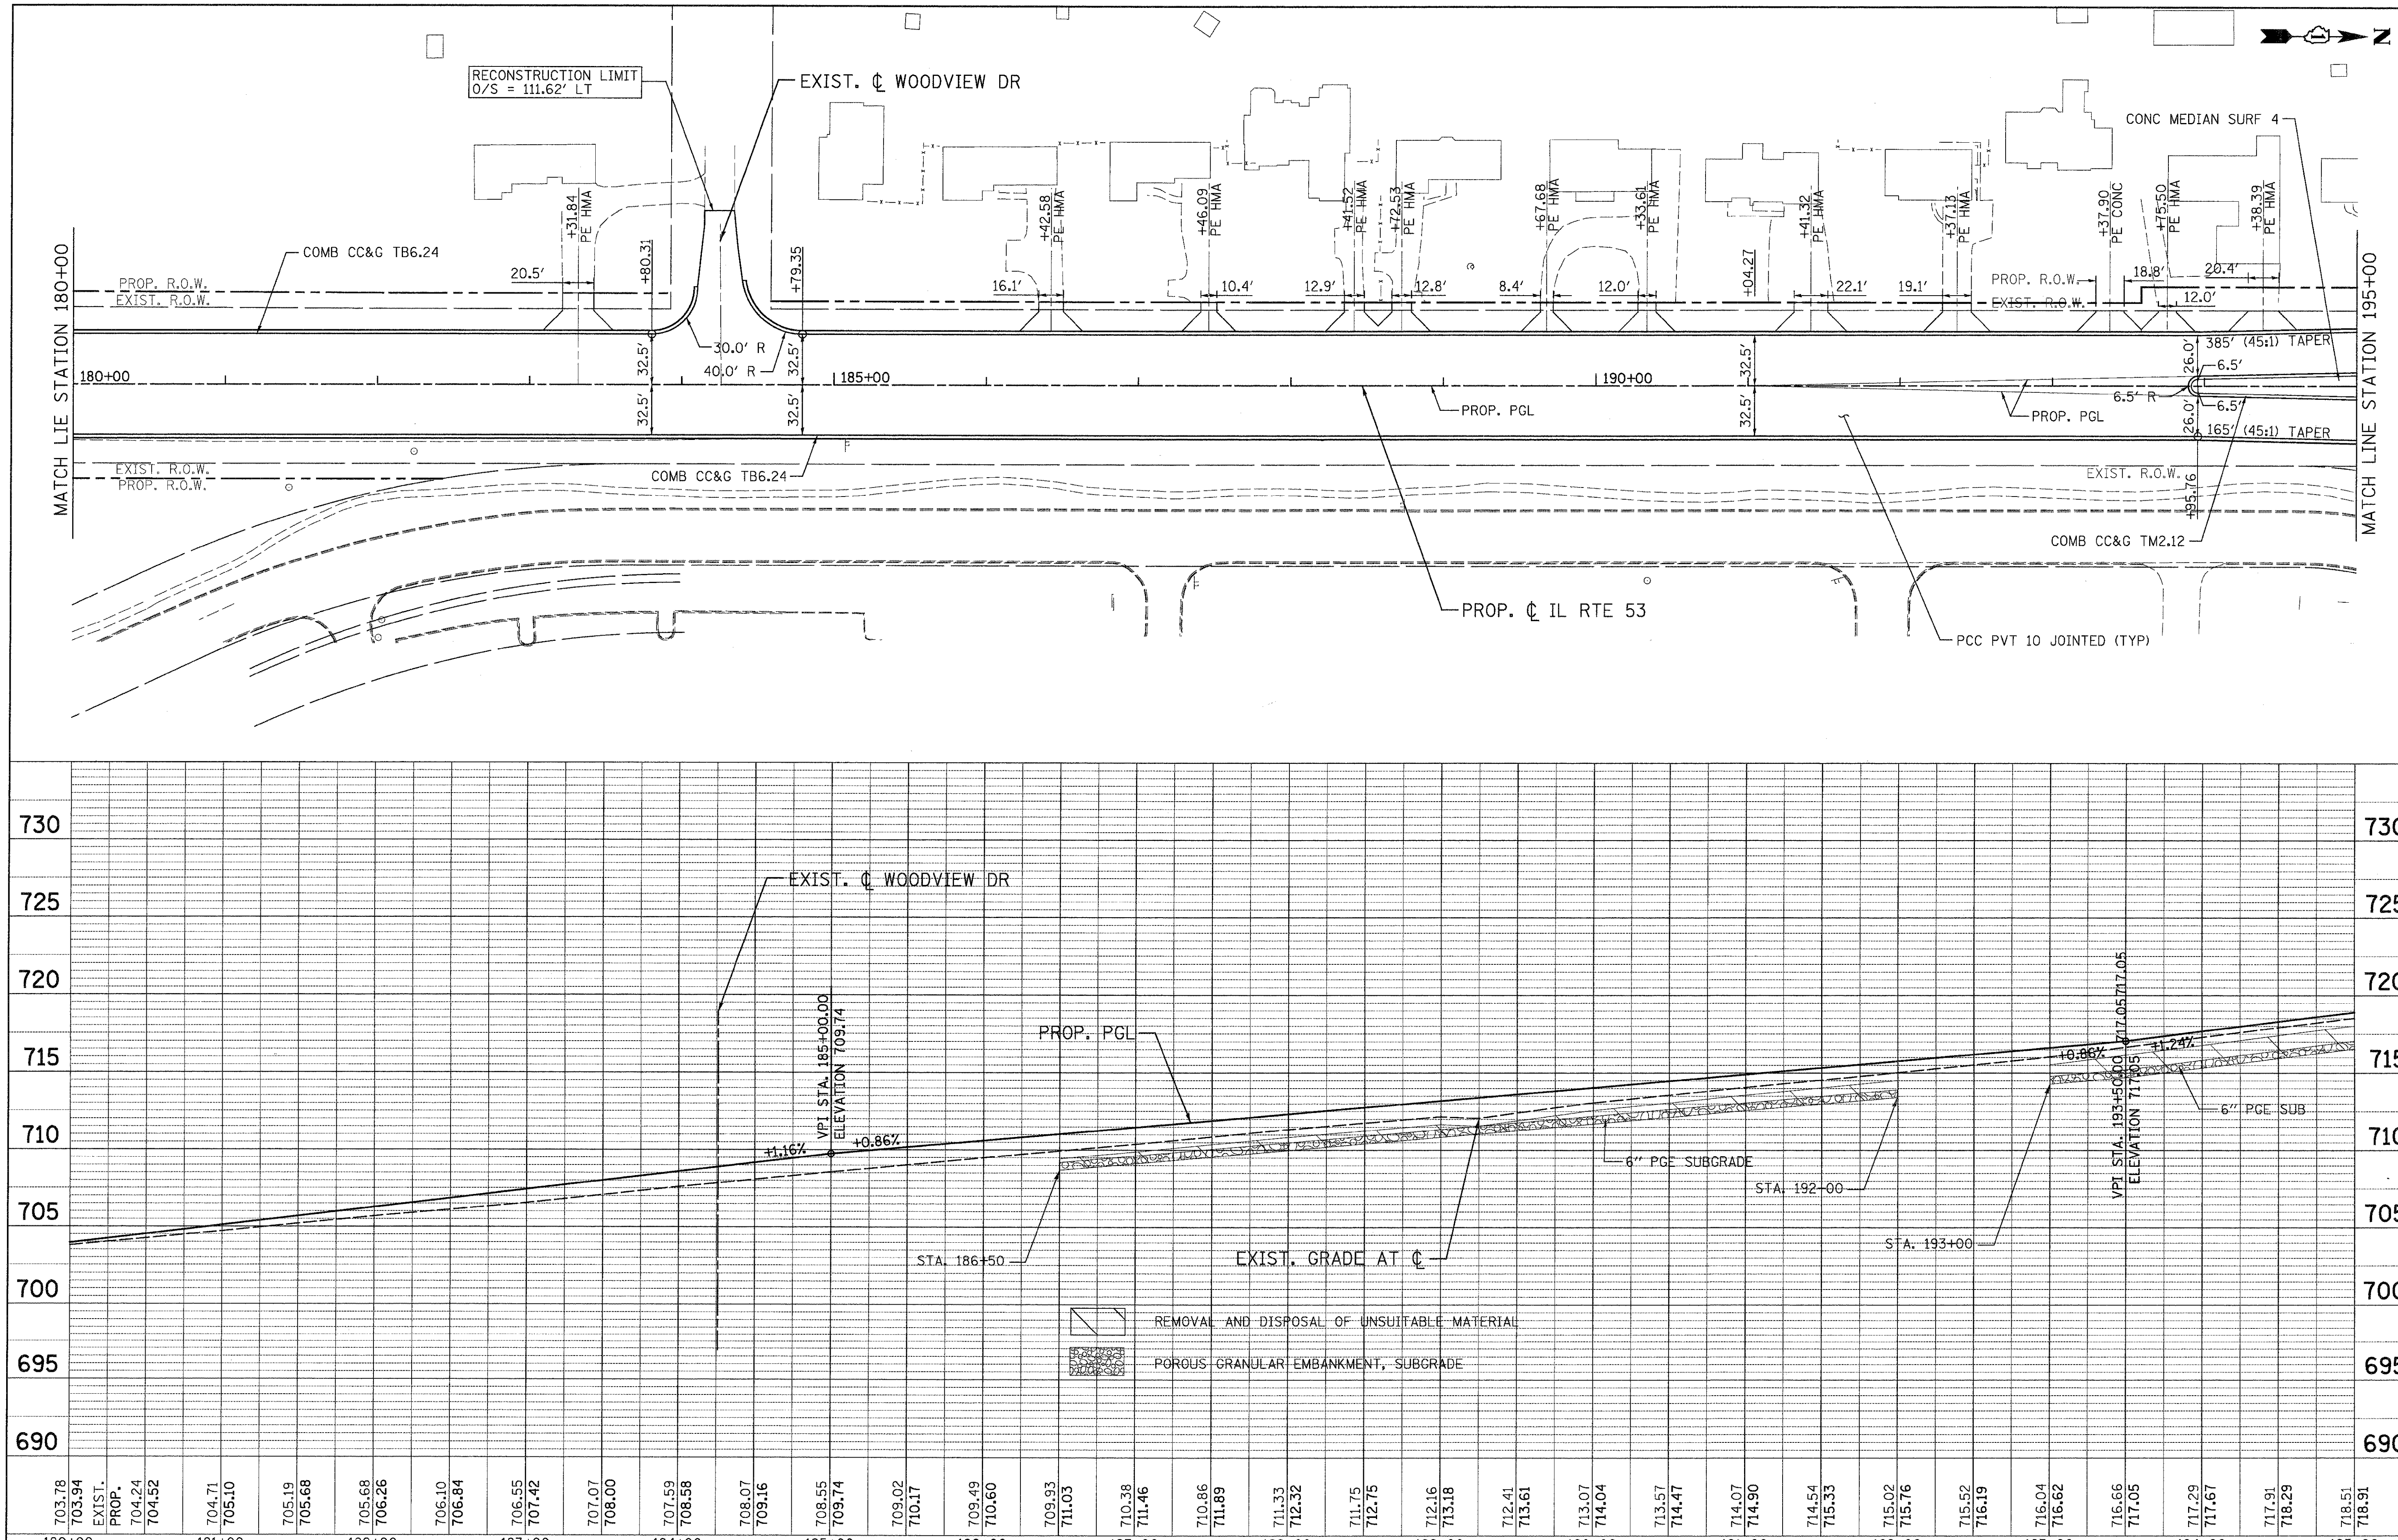

PATRICK ENGINEERING INC.
4970 VARSITY DRIVE
LISLE, IL 60532
patrickengineering.com

PATRICK ENGINEERING

USER NAME = Rdwy_Lisle	DESIGNED - EJB	REVISED -	
PLOT CONFIG= PDF(Grey_Large).plt	DRAWN - TCK	REVISED -	
PLOT SCALE = 1:50	CHECKED - DTH	REVISED -	
PLOT DATE = 12/3/2010 1:02:39 PM	DATE - 12/3/2010	REVISED -	

Illinois Department of Transportation

PLAN AND PROFILE
ILLINOIS ROUTE 53

SCALE: 1"=50' | SHEET NO. PP-11 OF 25 | STA. 180+00 TO STA. 195+00

F.A.U RTE.	SECTION	COUNTY	TOTAL SHEETS	SHEET NO.
2578	532B	DUPAGE	781	92
		CONTRACT NO. 60477		
FED. ROAD DIST. NO.	ILLINOIS	FED. AID PROJECT		

Q:\IDOT\9356_A0_(IL53)\Drawings\CADD Sheets\D19139797-sht-planprf092.dgn