PLAN
SCANNED
PLOTTED
ALIGNMENT CHECKED
NOTE BOOK GRADES CHECKED
NO. STRUCTURE NO'S CHKD
DATE BY

PROFILE
SCANNED
PLOTTED
GRADES CHECKED
NOTE BOOK ALIGNMENT CHECKED
NO. STRUCTURE NO'S CHKD
DATE BY

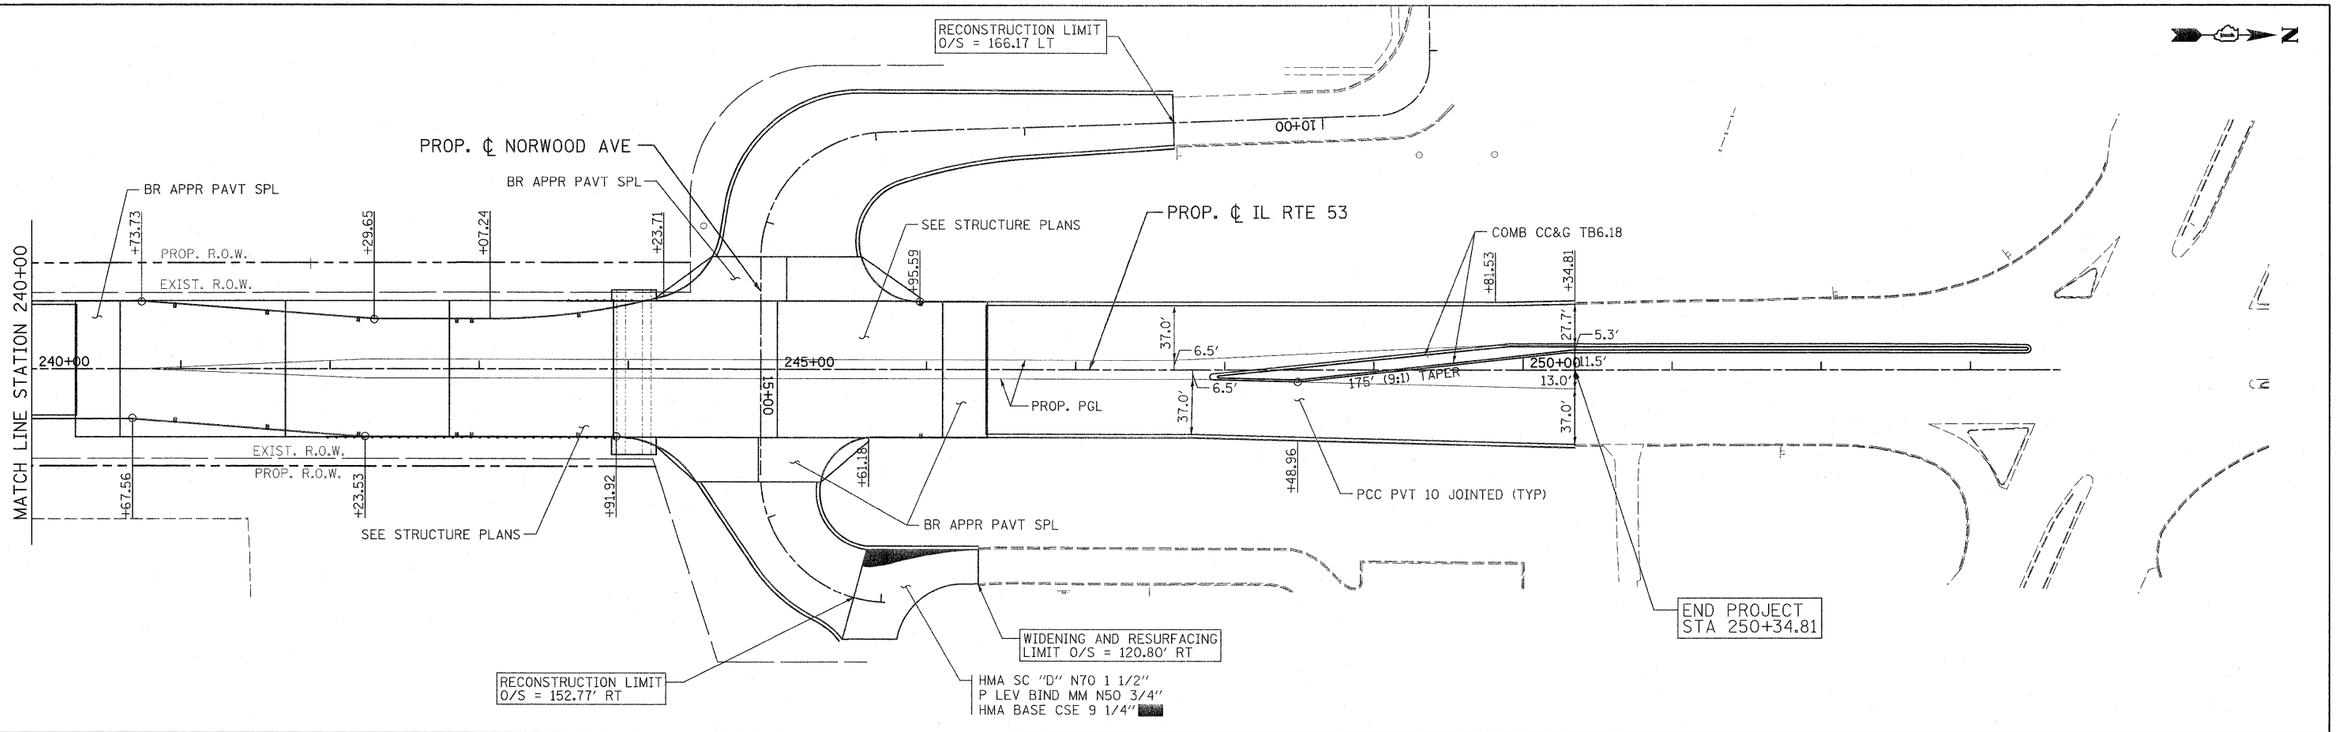

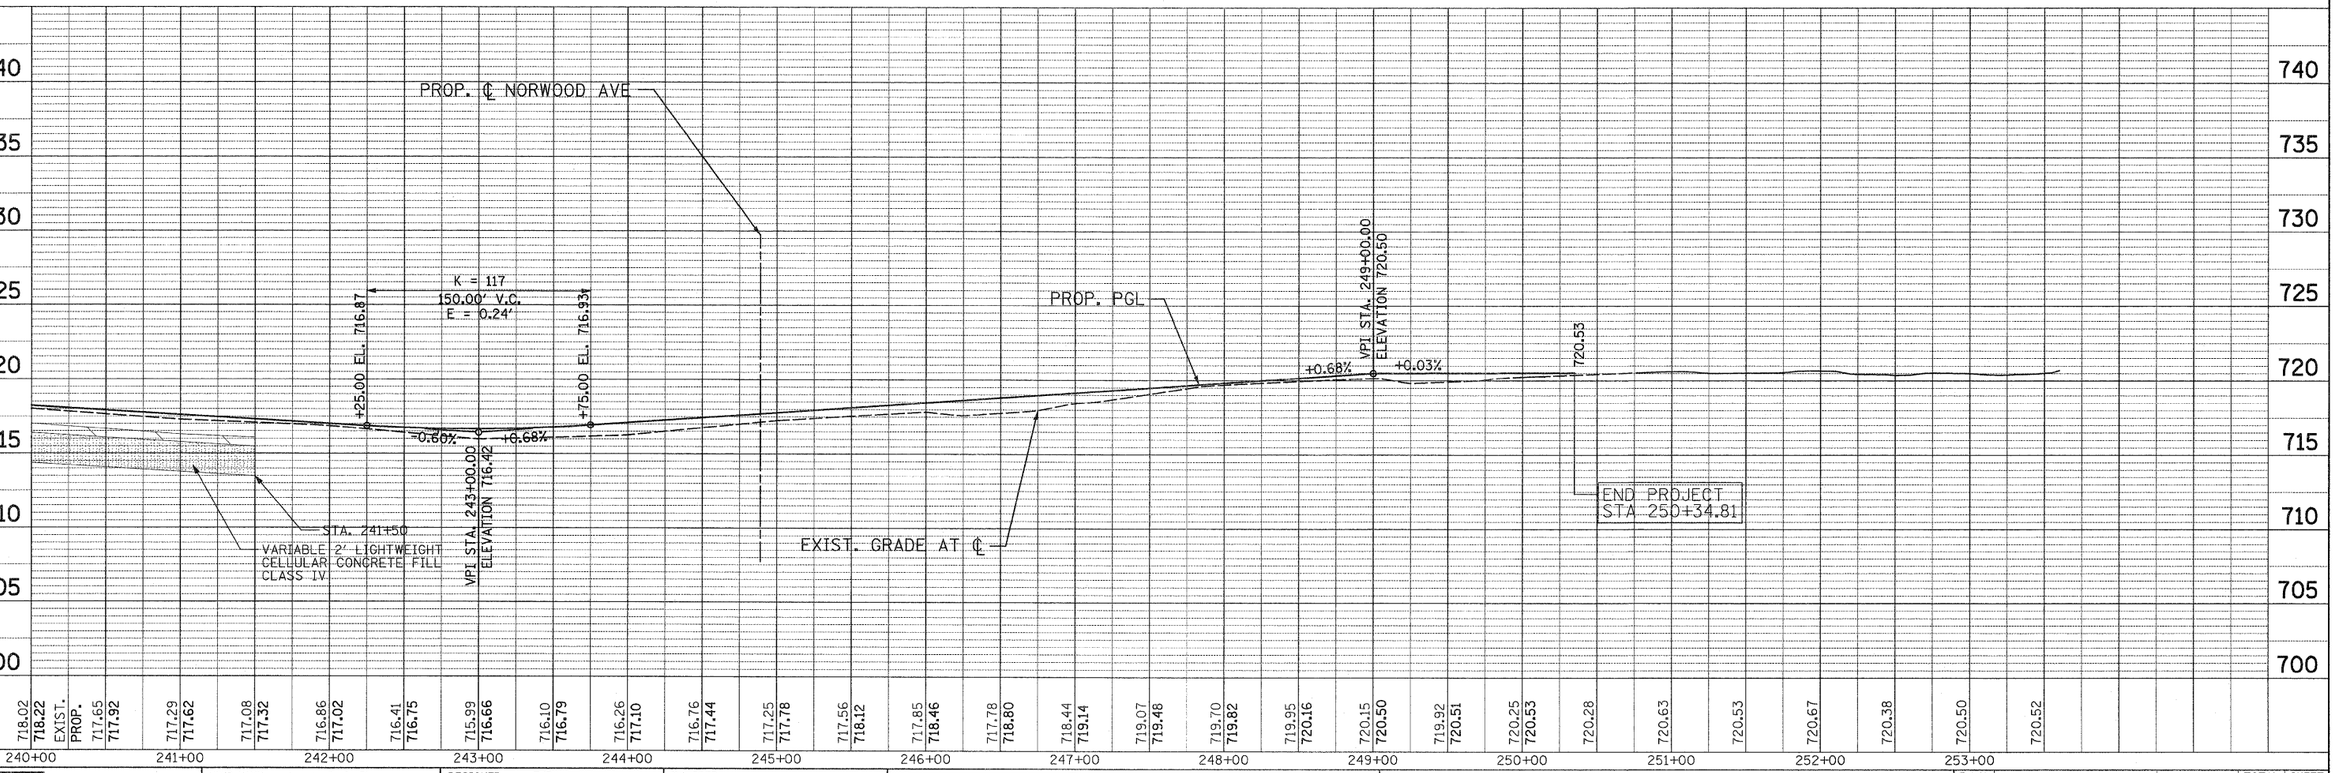

PATRICK ENGINEERING INC. 4970 VARSITY DRIVE LISLE, IL 60532 patrickengineering.com	USER NAME = ckersten(Lisle_R)	DESIGNED - EJB	REVISED -
	PLOT CONFIG= PDF(Grey_Large).plt	DRAWN - TCK	REVISED -
	PLOT SCALE = 1:600	CHECKED - DTH	REVISED -
	PLOT DATE = 1/4/2011 9:55:18 AM	DATE - 01/31/2011	REVISED -

Illinois Department of Transportation

PLAN AND PROFILE
ILLINOIS ROUTE 53

SCALE: 1"=50' | SHEET NO. PP-15 OF 25 | STA. 240+00 | TO STA. 250+12.07

F.A.U RTE.	SECTION	COUNTY	TOTAL SHEETS	SHEET NO.
2578	5328	DUPAGE	781	96

CONTRACT NO. 60477

FED. ROAD DIST. NO. | ILLINOIS | FED. AID PROJECT

G:\IDOT\9356_A0_IL53\Drawings\CADD Sheets\D1913797-sht-planpr-f096.dgn