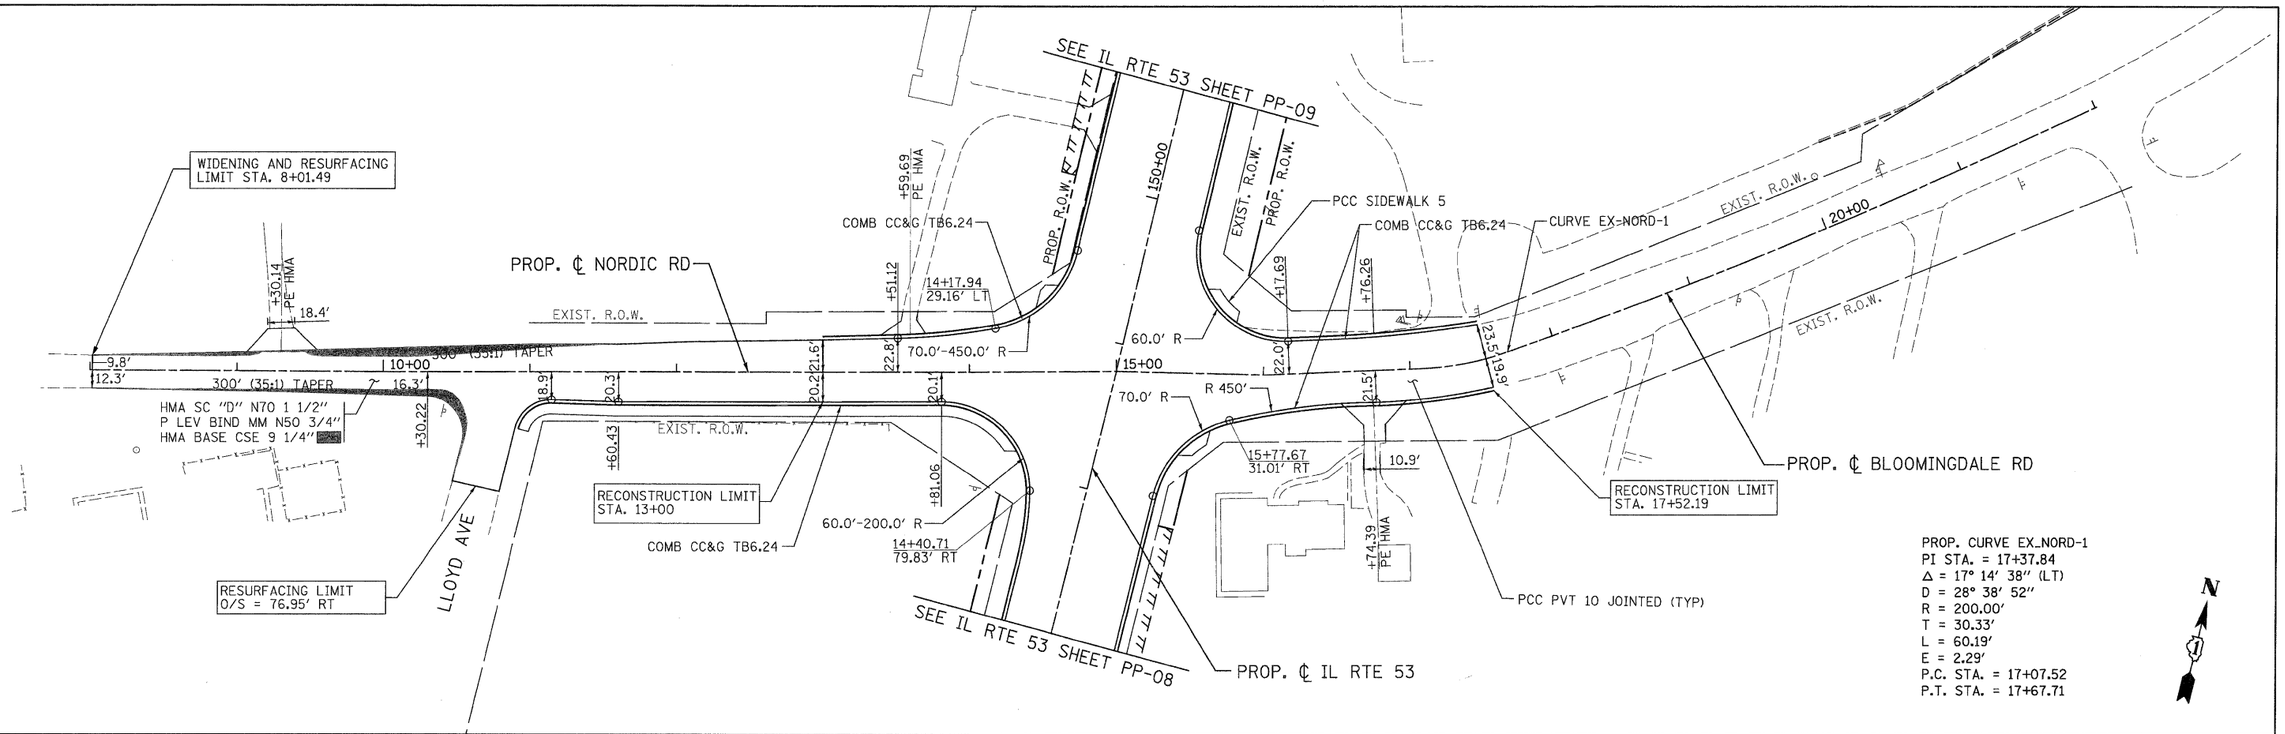

PATRICK ENGINEERING INC. 4970 VARSITY DRIVE LISLE, IL 60532 patrickengineering.com	USER NAME = Rdwy_Lisle	DESIGNED - EJB	REVISED -
	PLOT CONFIG= PDF(Grey_Large).plt	DRAWN - TCK	REVISED -
	PLOT SCALE = 1:50	CHECKED - DTH	REVISED -
	PLOT DATE = 12/3/2010 1:03:05 PM	DATE - 12/3/2010	REVISED -

Illinois Department of Transportation

PLAN AND PROFILE NORDIC ROAD

SCALE: 1"=50' | SHEET NO. PP-19 OF 25 | STA. | TO STA.

F.A.U RTE.	SECTION	COUNTY	TOTAL SHEETS	SHEET NO.
2578	532B	DUPAGE	781	100

CONTRACT NO. 60477

FED. ROAD DIST. NO. | ILLINOIS | FED. AID PROJECT

Q:\IDOT\9356_A0_(IL53)\Drawings\CADD Sheets\D19139797-sht-planprf100.dgn