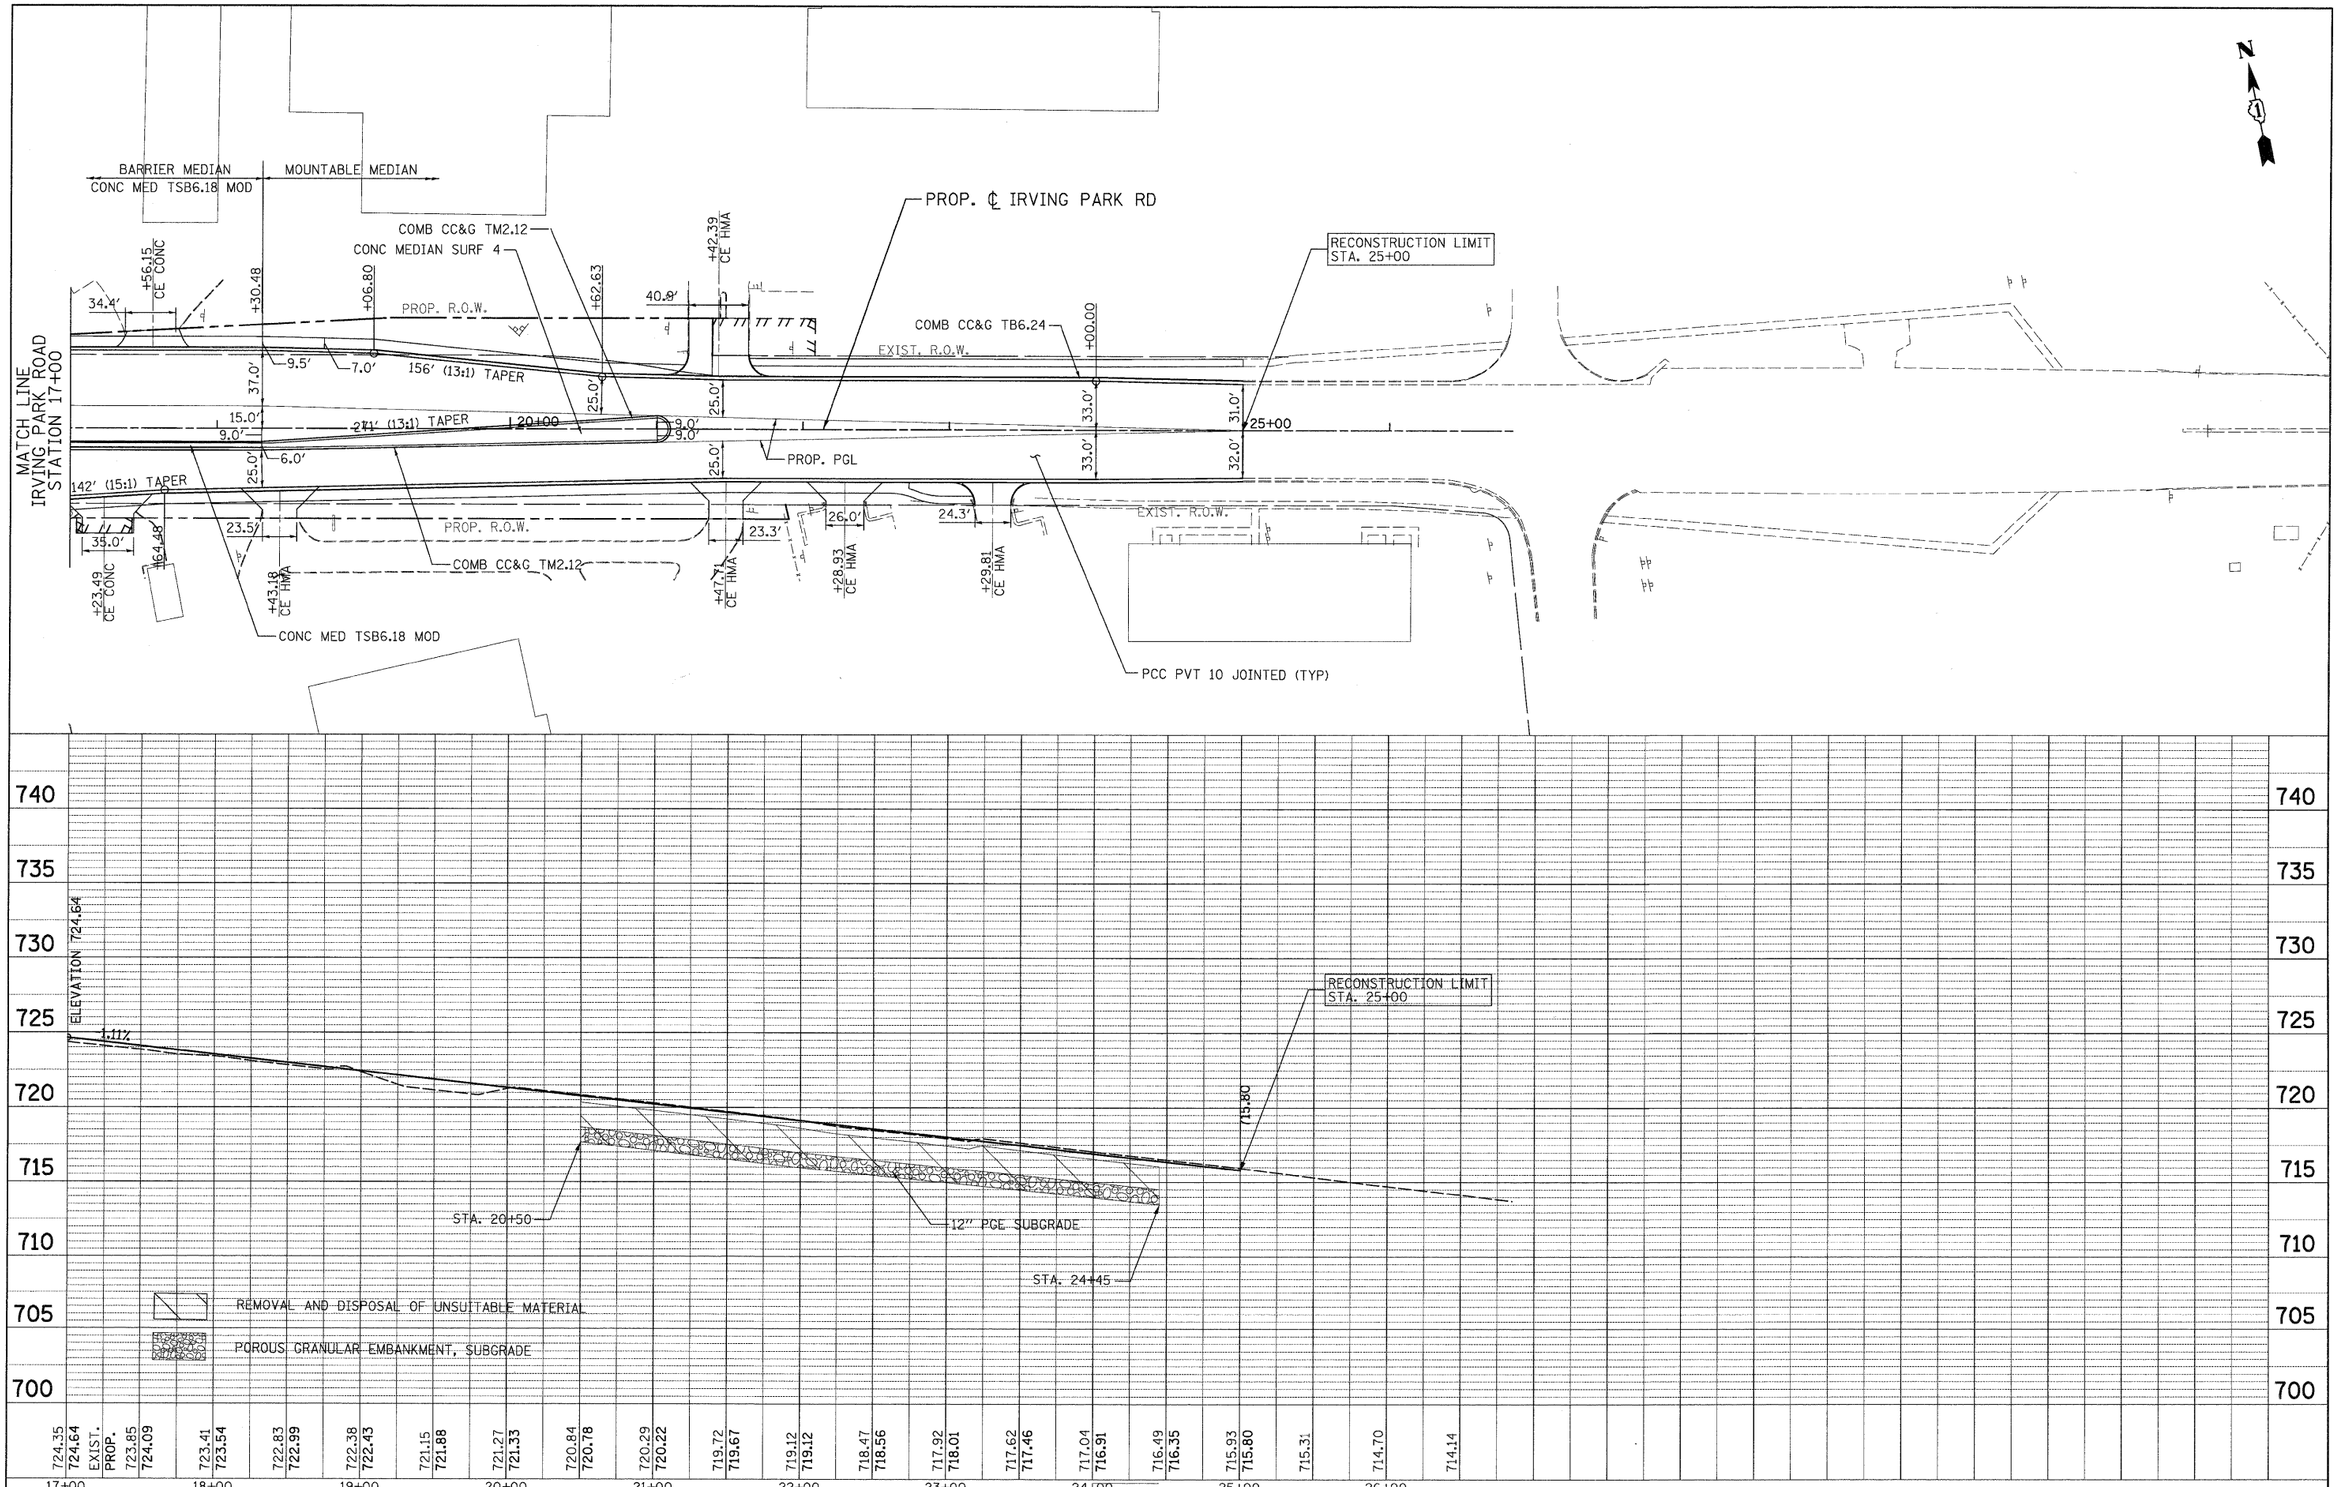


PLAN — SURVEYED / DRAWN / ALIGNMENT CHECKED / R.T. OF WAY CHECKED / NOTE BOOK / NO. / DATE / BY

PROFILE — SURVEYED / DRAWN / GRADES CHECKED / BENCH MARK NO. RED / PROJECT NO. / STRUCTURE NO. / QUANTITIES CHKD

| | | | |
|---|---|---|---|
| PATRICK ENGINEERING INC. | USER NAME = Rdwy_Lisle | DESIGNED - EJB | REVISED - |
| 4970 VARSITY DRIVE | PLOT CONFIG= PDF(Grey_Large).plt | DRAWN - TCK | REVISED - |
| LISLE, IL 60532 | PLOT SCALE = 1.50 | CHECKED - DTH | REVISED - |
| patrickengineering.com | PLOT DATE = 12/3/2010 1:03:11 PM | DATE - 12/3/2010 | REVISED - |

Illinois Department of Transportation

**PLAN AND PROFILE**
**IRVING PARK ROAD**

SCALE: 1"=50' | SHEET NO. PP-21 OF 25 | STA. 17+00 | TO STA. 24+45

| F.A.U RTE. | SECTION | COUNTY | TOTAL SHEETS | SHEET NO. |
|---|---|---|---|---|
| 2578 | 5328 | DUPAGE | 781 | 102 |
| | | CONTRACT NO. 60477 | | |
| FED. ROAD DIST. NO. | ILLINOIS | FED. AID PROJECT | | |

G:\IDOT\9356_A0_(IL53)\Drawings\CADD Sheets\D19139797-sht-planprf102.dgn