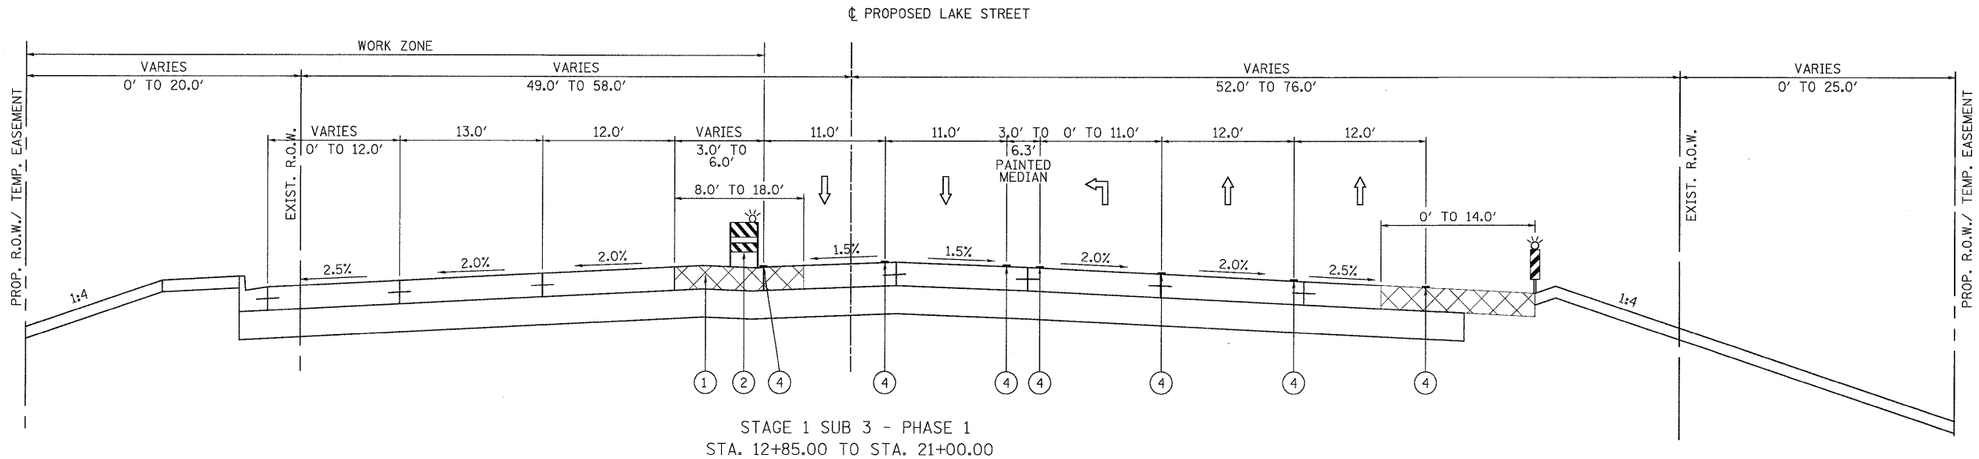

STAGE 1 SUB 3 - PHASE 1
STA. 12+85.00 TO STA. 21+00.00

LEGEND

1. TEMPORARY PAVEMENT (SEE SPECIAL PROVISION)
2. TYPE II BARRICADES WITH STEADY BURNING LIGHTS (50 FT C-C TANGENTS, 25 FT C-C @ TAPERS & 12 FT C-C ALONG RADII)
3. VERTICAL PANELS WITH STEADY BURNING LIGHTS @ 50 FT C-C
4. WET TEMPORARY PAVEMENT MARKING TAPE
5. VERTICAL BARRICADES WITH STEADY BURNING LIGHTS (50 FT C-C @ TANGENTS, 25 FT C-C @ TAPERS & 12 FT C-C ALONG RADII)

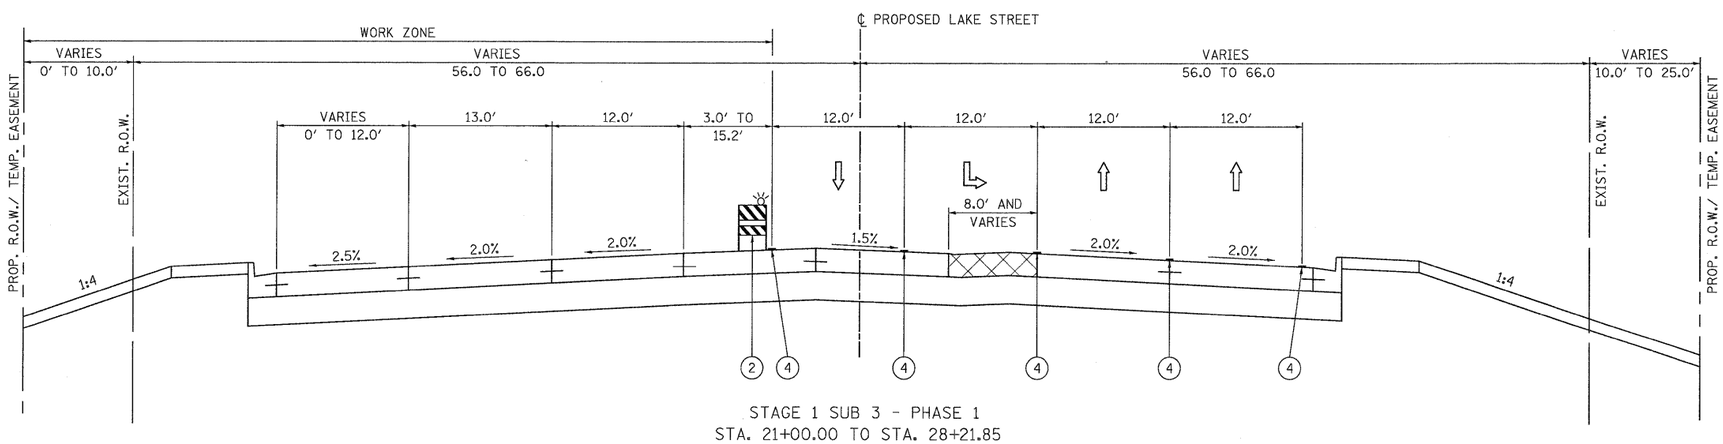

STAGE 1 SUB 3 - PHASE 1
STA. 21+00.00 TO STA. 28+21.85

PATRICK ENGINEERING INC.
4970 VARSITY DRIVE
LISLE, IL 60532
patrickengineering.com
PATRICK ENGINEERING

USER NAME = okersten(Lisle_R)	DESIGNED - MJV	REVISED -	
PLOT CONFIG= PDF(Grey_Large).plt	DRAWN - EJB	REVISED -	
PLOT SCALE = 1:6.66667	CHECKED - CPK	REVISED -	
PLOT DATE = 12/3/2010	DATE - 12/3/2010	REVISED -	

Illinois Department of Transportation

LAKE STREET
SUGGESTED MAINTENANCE OF TRAFFIC
TYPICAL SECTIONS – STAGE 1 SUB 3 PHASE 1

SCALE: 1"=50' | SHEET MOT-24 OF 136 | STA. TO STA.

F.A. RTE.	SECTION	COUNTY	TOTAL SHEETS	SHEET NO.
2578	532B	DUPAGE	781	130

CONTRACT NO. 60477

FED. ROAD DIST. NO. | ILLINOIS | FED. AID PROJECT

G:\IDOT\9356_40_(IL53)\Drawings\CADD Sheets\D19139797-sht-stagingtypical_112-171.dgn