ADVANCE SIGNING DETAIL:




W20-1(O)-48
48 x 48 in.

W1-4L(O)-48
48 x 48 in.

W21-1a(O)-48
48 x 48 in.

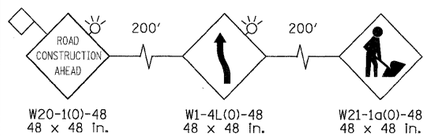


ADVANCE SIGNING DETAIL:




W4-2R(O)-48
48 x 48 in.

W20-5(O)-48
48 x 48 in.

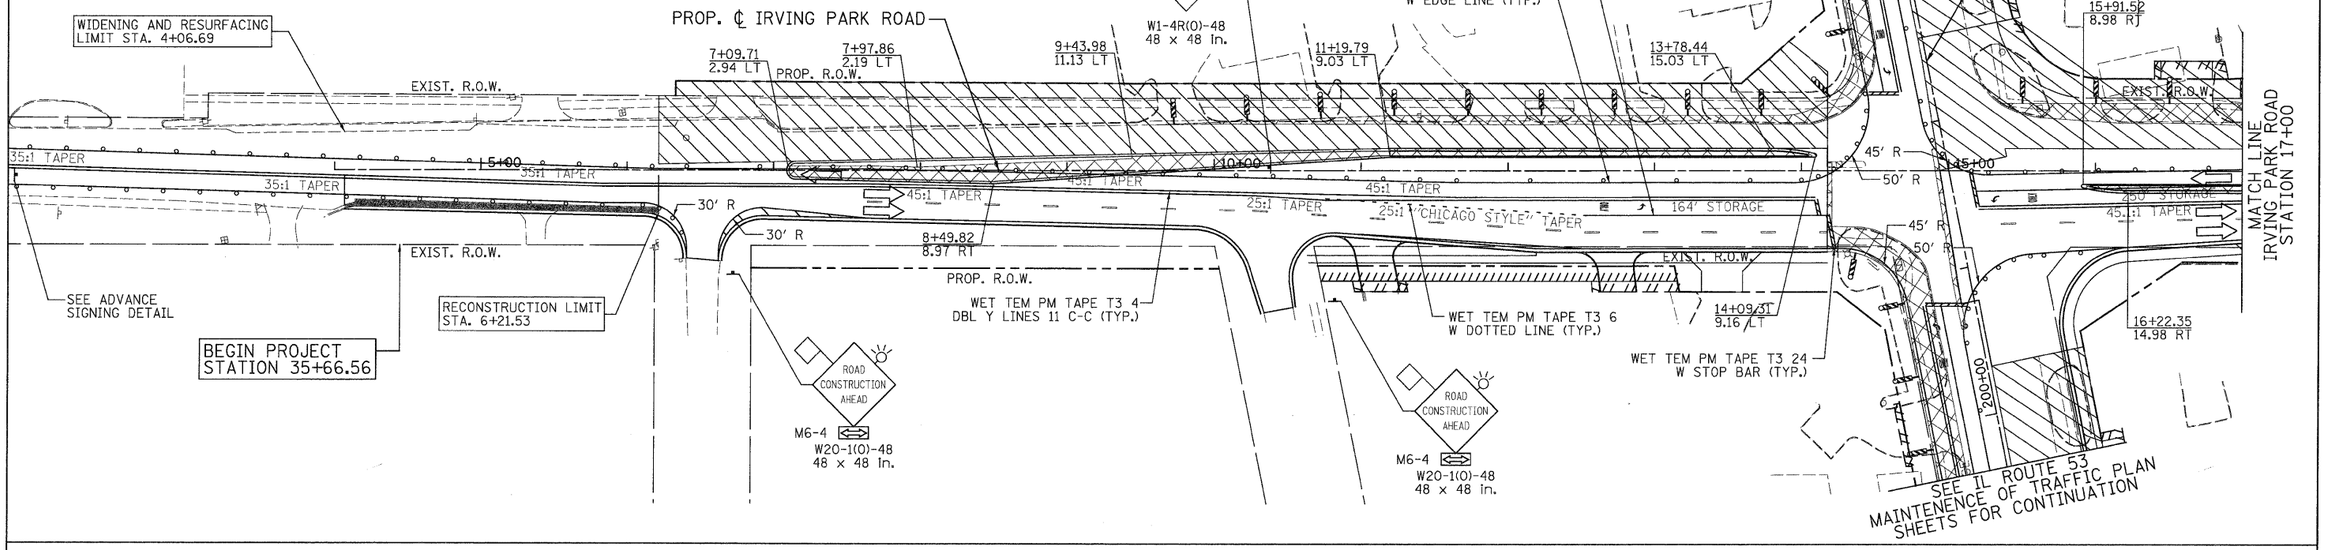W20-1(O)-48
48 x 48 in.

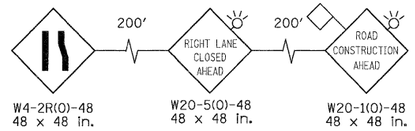


LEGEND

- TEMPORARY PAVEMENT
- WORK ZONE
- ARROW BOARD
- O TYPE II BARRICADES OR DRUMS WITH STEADY BURNING LIGHTS @ 50 FT CENTERS ALONG ROADWAY (TANGENT), 25 FT CENTERS ALONG TAPERS AND 12 FT CENTERS ALONG RADII
- VERTICAL PANEL WITH STEADY BURNING LIGHT 50 FT C-C
- TYPE III BARRICADES WITH FLASHING LIGHTS
- DIRECTION OF TRAFFIC


PATRICK ENGINEERING INC.
4970 VARSITY DRIVE
LISLE, IL 60532
patrickengineering.com


| | | | |
|---|---|---|---|
| USER NAME = ckersten\Lisle_R | DESIGNED - MJV | REVISED - | |
| PLOT CONFIG= PDF(Grey_Large).plt | DRAWN - MJV | REVISED - | |
| PLOT SCALE = 1:50 | CHECKED - JJC | REVISED - | |
| PLOT DATE = 12/3/2010 | DATE - 12/3/2010 | REVISED - | |

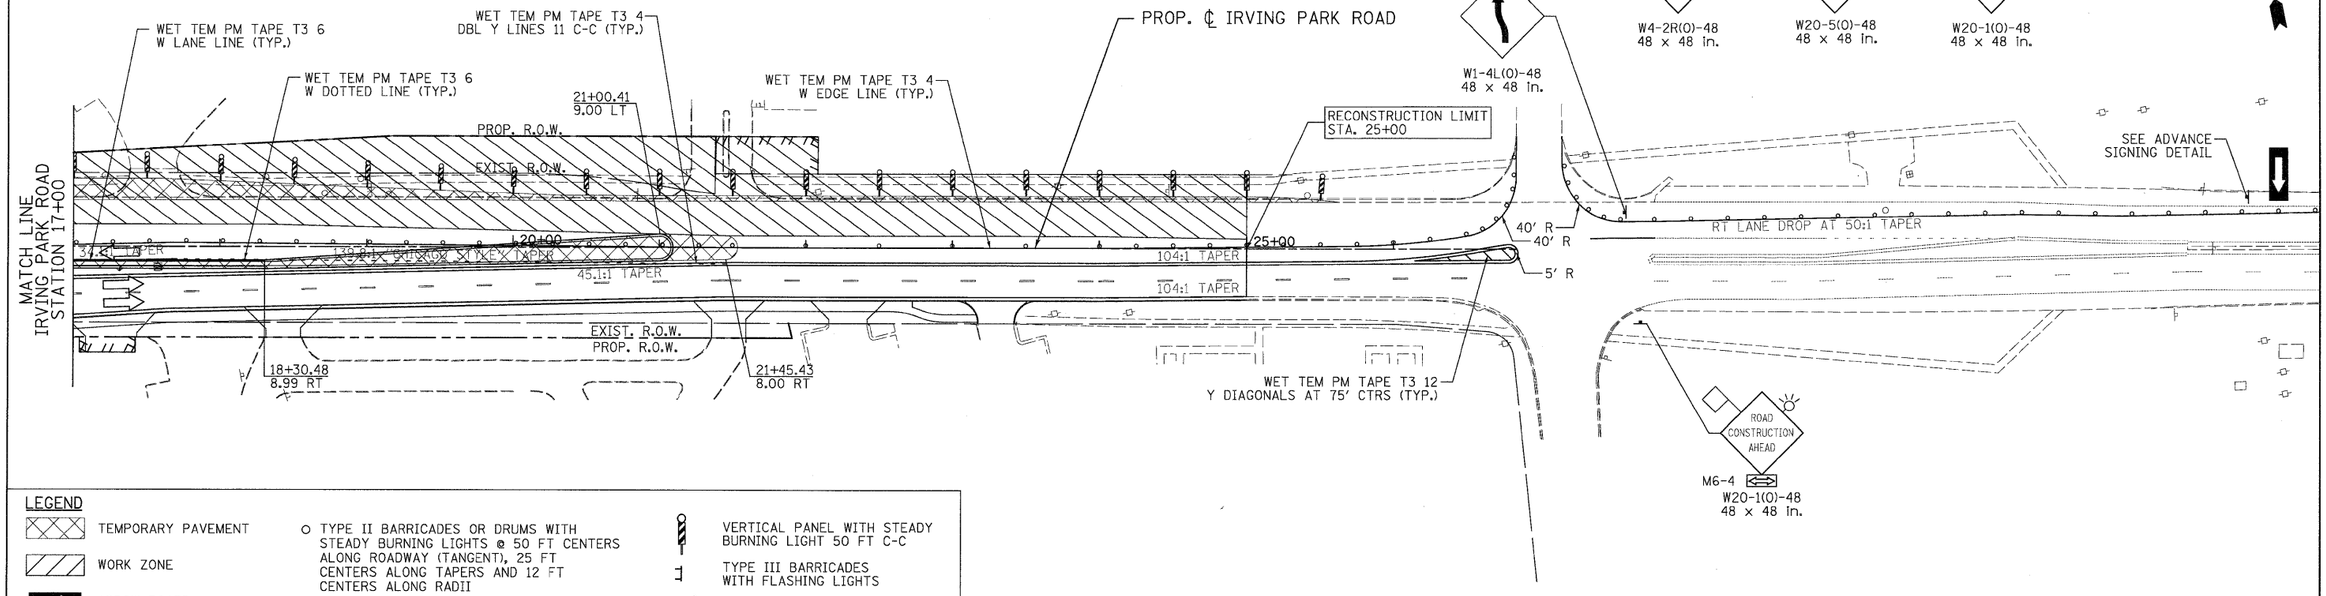Illinois Department of Transportation

**IRVING PARK ROAD**
**SUGGESTED STAGES OF CONSTRUCTION & TRAFFIC CONTROL**
**STAGE 1 SUB-STAGE 3 PHASE 2**

SCALE: 1"=50' | SHEET | MOT-110 OF 136 | STA. 4+44.45 | TO STA. 24+45.00

| F.A. RTE. | SECTION | COUNTY | TOTAL SHEETS | SHEET NO. |
|---|---|---|---|---|
| 2578 | 532B | DUPAGE | 781 | 216 |
| | | CONTRACT NO. 60477 | | |
| FED. ROAD DIST. NO. | ILLINOIS | FED. AID PROJECT | | |

G:\IDOT\9356-A0-IL53\Drawings\CADD Sheets\D1913797-sht-staging_216.dgn