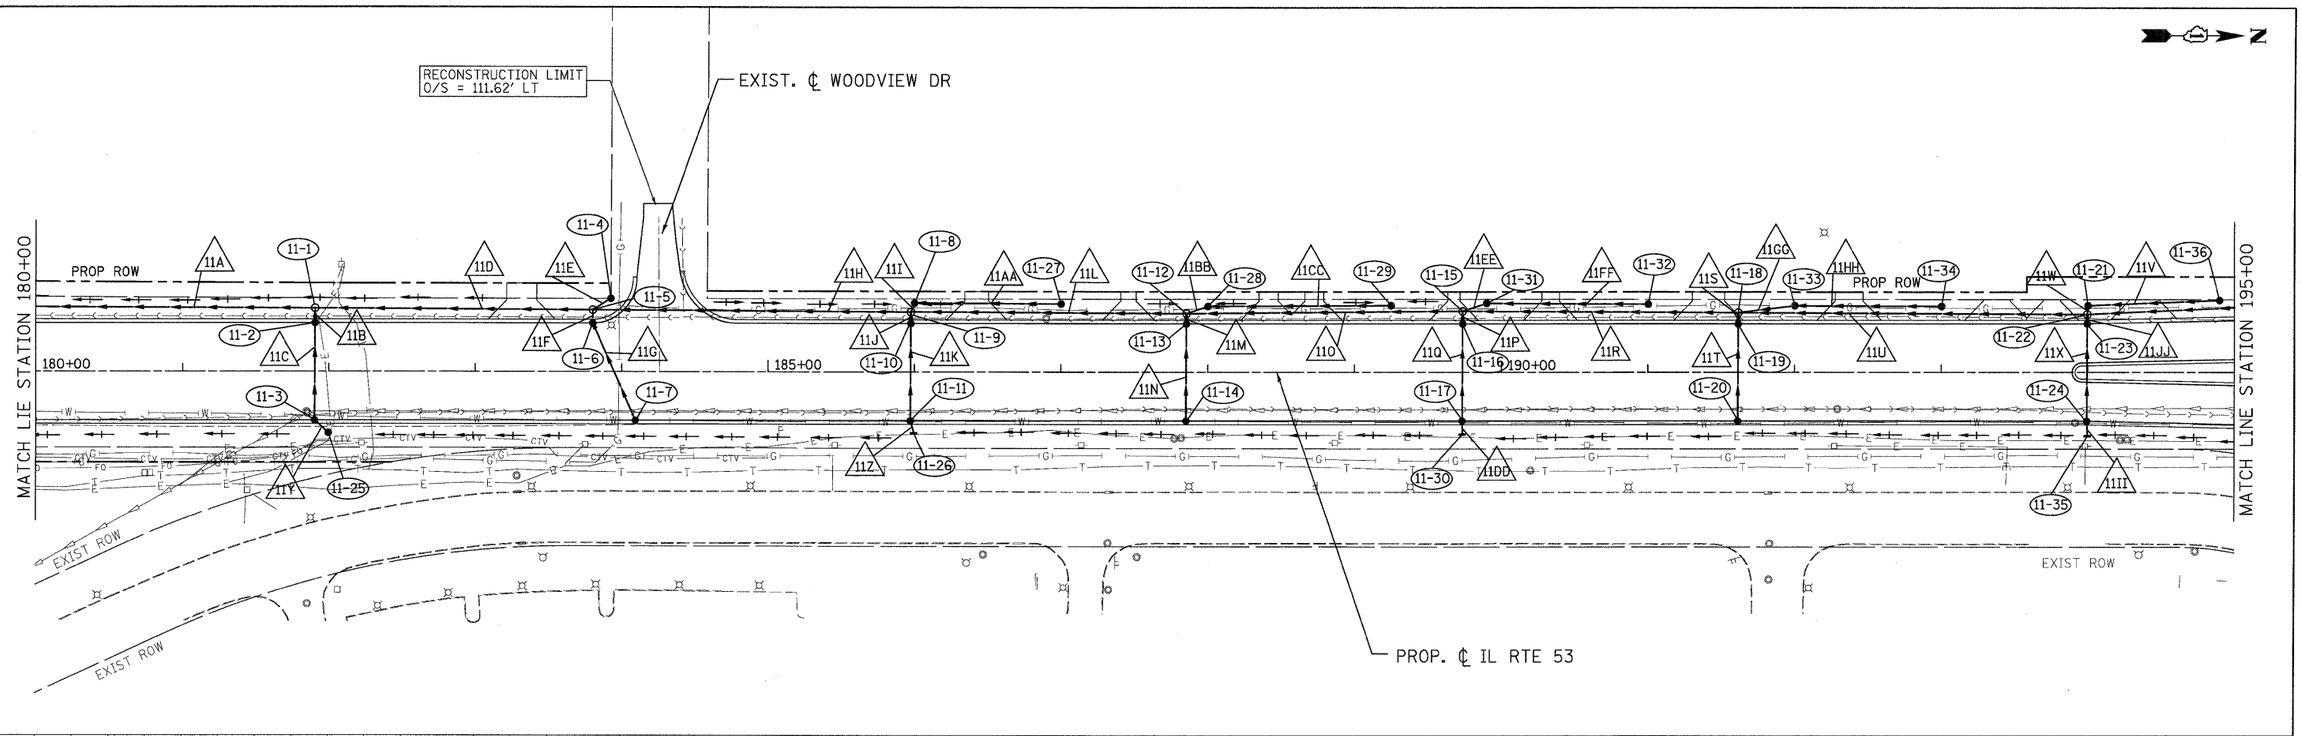

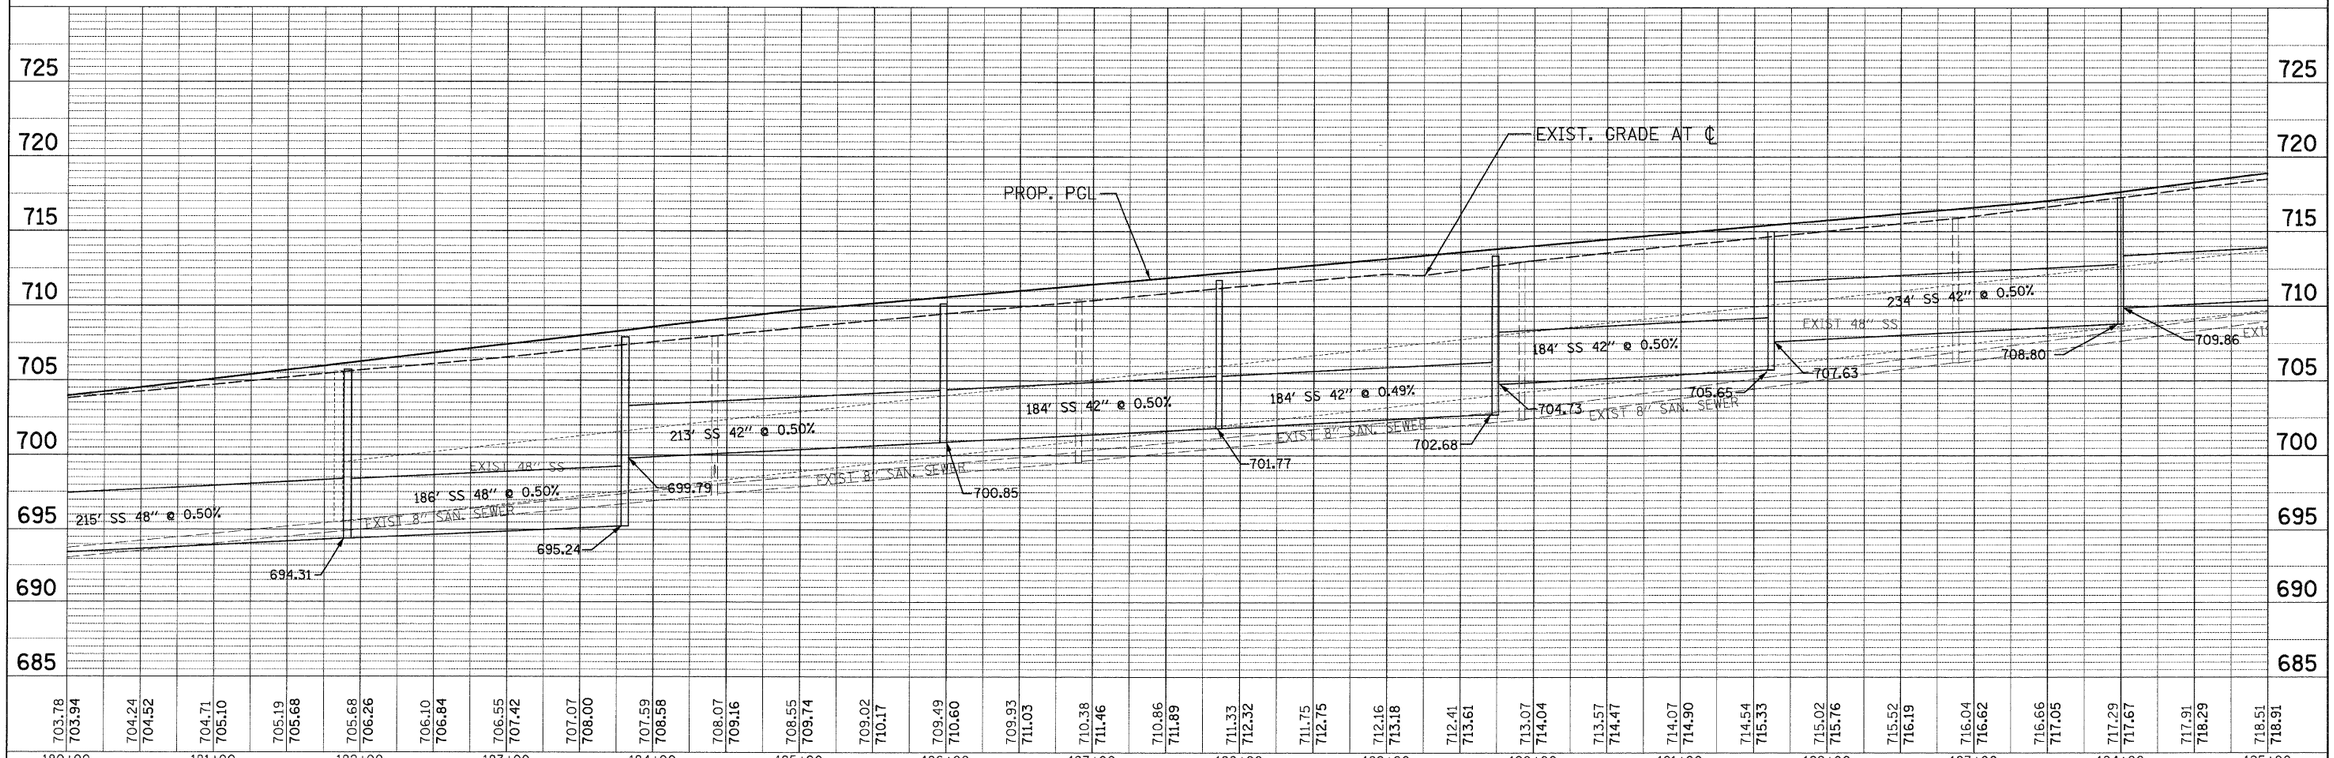

PLAN — SURVEYED | DESIGNED | DRAWN | CHECKED | QUANTITIES | ALIGNMENT CHECKED | RT. OF WAY CHECKED | CADD FILE NAME | NOTE BOOK | NO. | BY | DATE

PROFILE — SURVEYED | DESIGNED | DRAWN | CHECKED | QUANTITIES | GRADES CHECKED | R.W. NOTED | STRUCTURE NO'S/STNS CHKD | NOTE BOOK | NO. | BY | DATE

PATRICK ENGINEERING INC. 4970 VARSITY DRIVE LISLE, IL 60532 patrickengineering.com	USER NAME = ckersten(Lisle_R)	DESIGNED - D.DOERFLER	REVISED -
	PLOT CONFIG= PDF(Grey_Large).plt	DRAWN - D.DOERFLER	REVISED -
	PLOT SCALE = 1:50	CHECKED - A.JAMES	REVISED -
	PLOT DATE = 12/3/2010 1:06:07 PM	DATE - 12/3/2010	REVISED -

Illinois Department of Transportation

ILLINOIS ROUTE 53
DRAINAGE AND UTILITIES PLAN AND PROFILE

SCALE: 1"=50' | SHEET NO. DRA-19 OF 36 | STA. 180+00 | TO STA. 195+00

F.A.U RTE.	SECTION	COUNTY	TOTAL SHEETS	SHEET NO.
2578	532B	DUPAGE	781	274
		CONTRACT NO. 60477		
FED. ROAD DIST. NO.	ILLINOIS	FED. AID PROJECT		

G:\IDOT\9356_A2_(IL53)\Drawings\CADD Sheets\D19139797-sht-drain_274.dgn