PLAN

BY	DATE
SURVEYED	
PLOTTED	
DRAWN / CHECKED	
R.O.W. CHECKED	
NOTE BOOK	
CADD FILE NAME	
NO.	

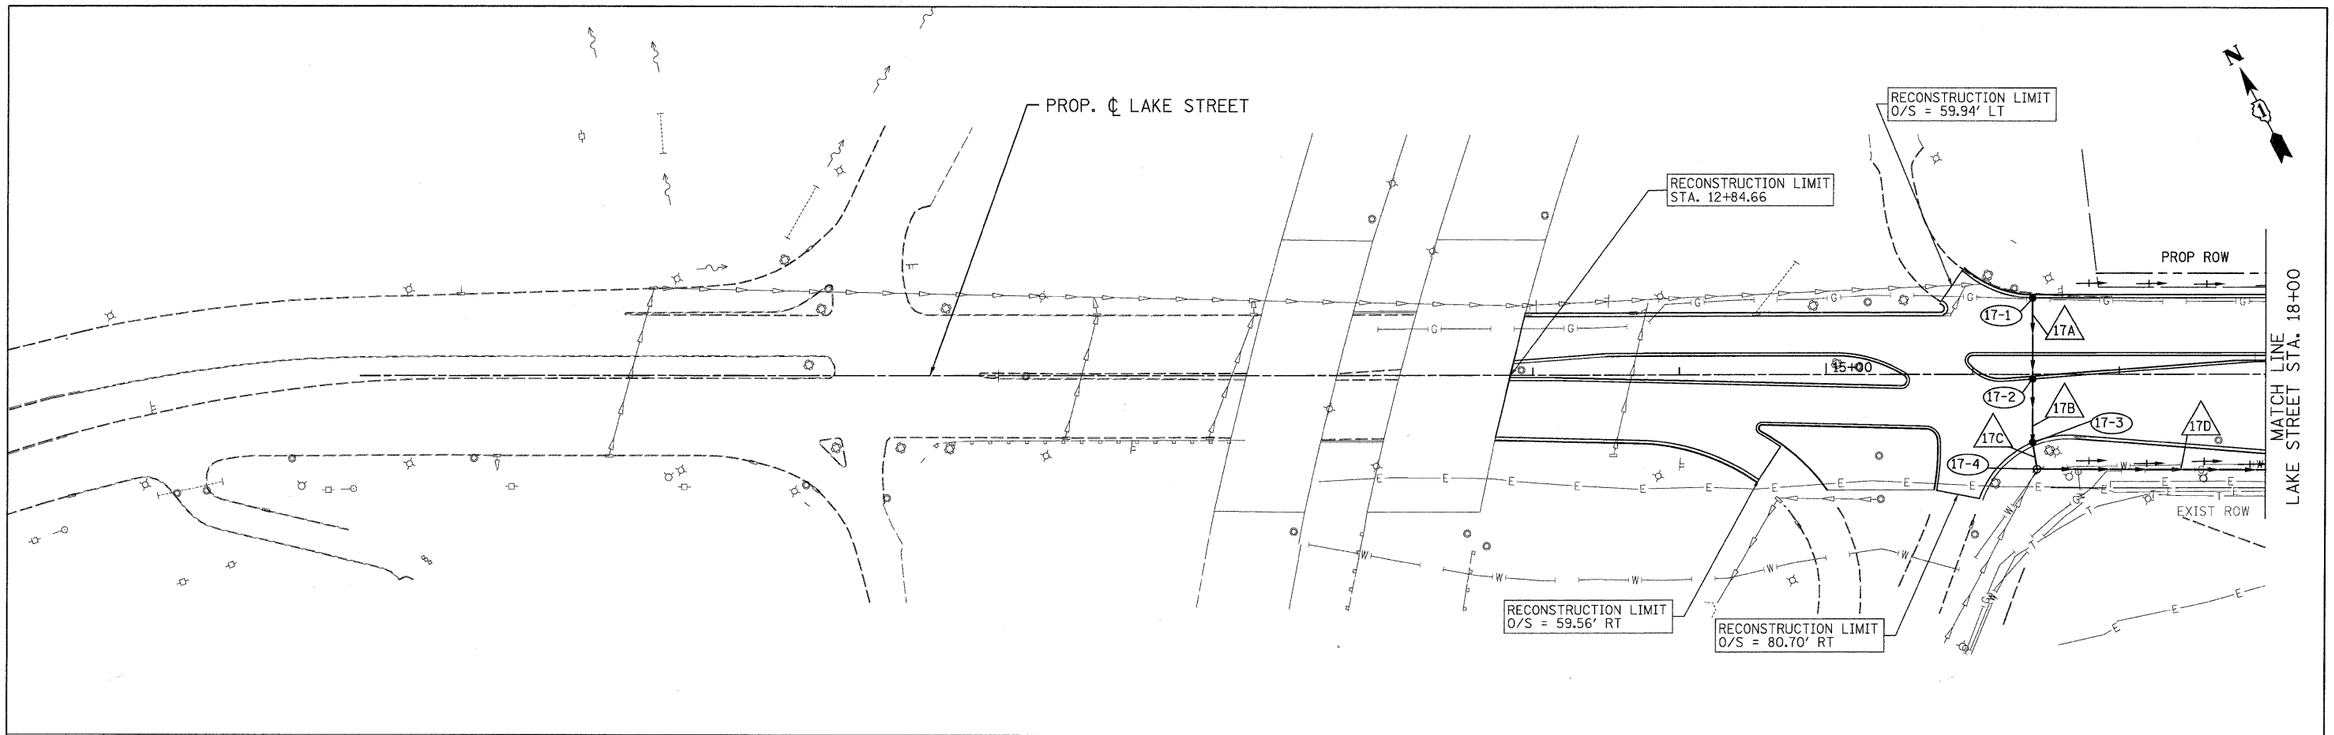

PROFILE

BY	DATE
SURVEYED	
PLOTTED	
DRAWN / CHECKED	
R.O.W. NOTED	
NOTE BOOK	
STRUCTURE NOTATIONS CHKD	
NO.	

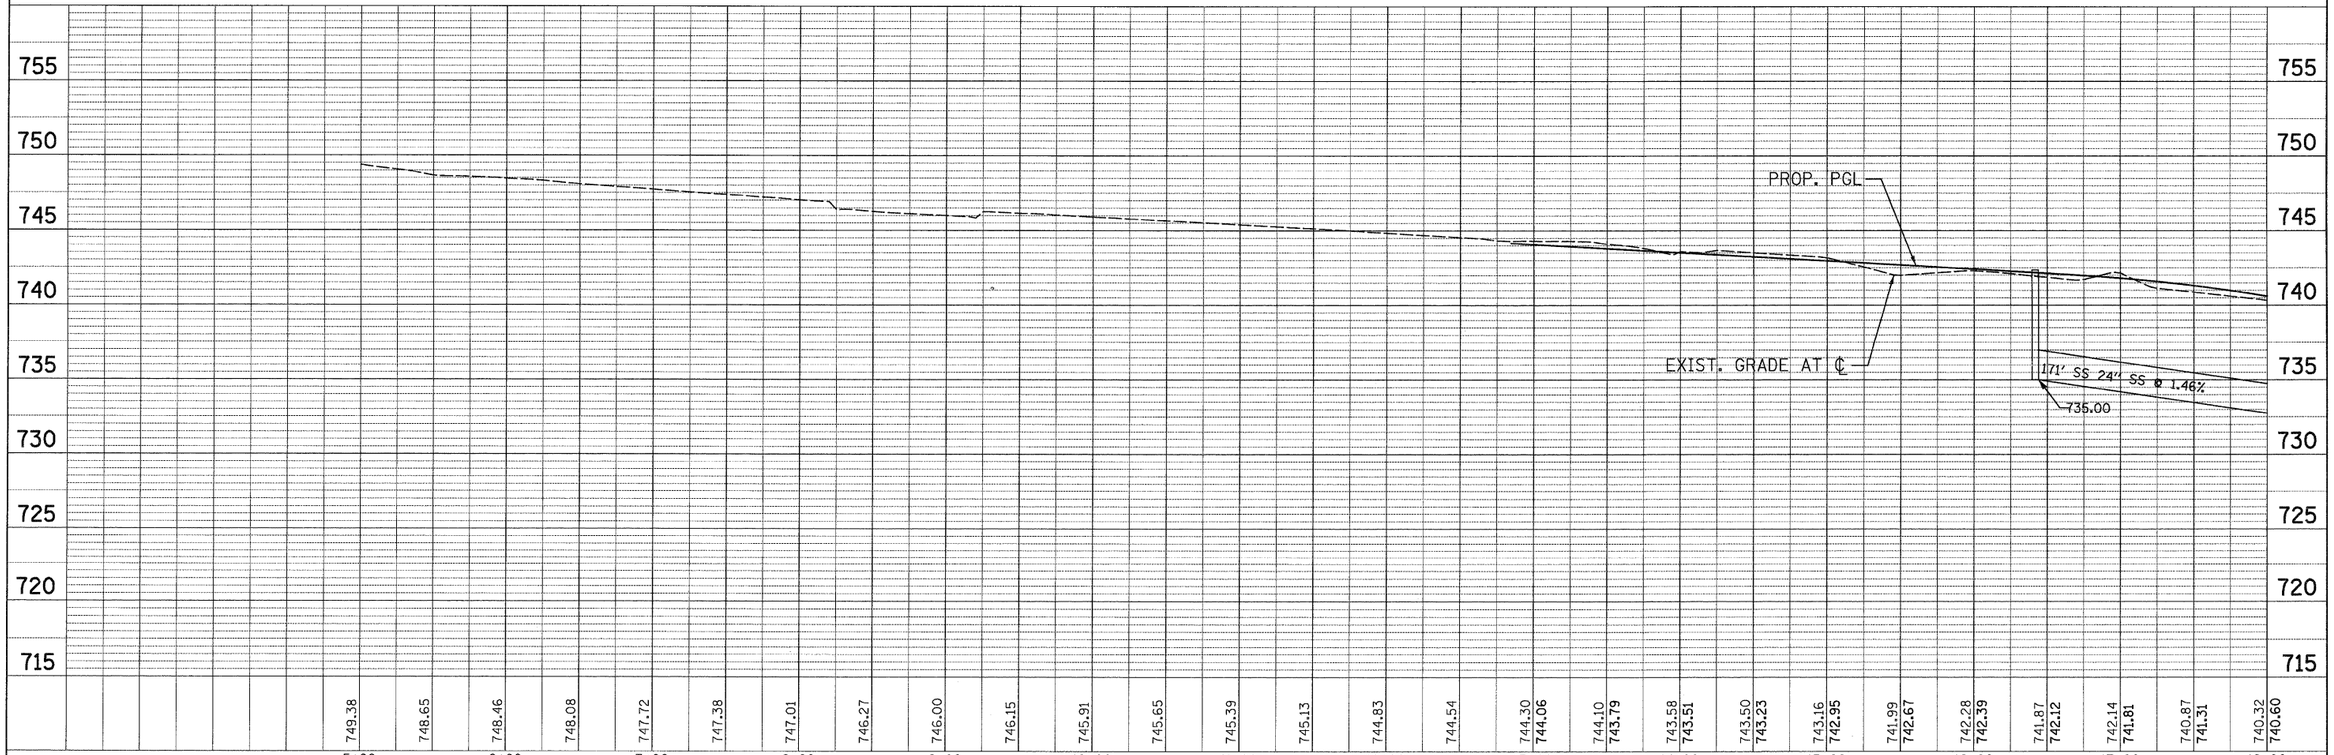

PATRICK ENGINEERING INC. 4970 VARSITY DRIVE LISLE, IL 60532 patrickengineering.com	USER NAME = ckersten(Lisle_R)	DESIGNED - D.DOERFLER	REVISED -	Illinois Department of Transportation	LAKE STREET DRAINAGE AND UTILITIES PLAN AND PROFILE
	PLOT CONFIG= PDF(Grey_Large).plt	DRAWN - D.DOERFLER	REVISED -		
	PLOT SCALE = 1:50	CHECKED - A.JAMES	REVISED -		
	PLOT DATE = 12/3/2010 1:26:52 PM	DATE - 12/3/2010	REVISED -		SCALE: 1"=50' | SHEET NO. DRA-25 OF 36 | STA. 5+00 TO STA. 18+00

F.A.U RTE.	SECTION	COUNTY	TOTAL SHEETS	SHEET NO.
2578	532B	DUPAGE	781	280
		CONTRACT NO. 60477		
FED. ROAD DIST. NO.	ILLINOIS	FED. AID PROJECT		

G:\IDOT\9356_A2_(IL53)\Drawings\CADD Sheets\D1913979?-sht-drain_28Z.dgn