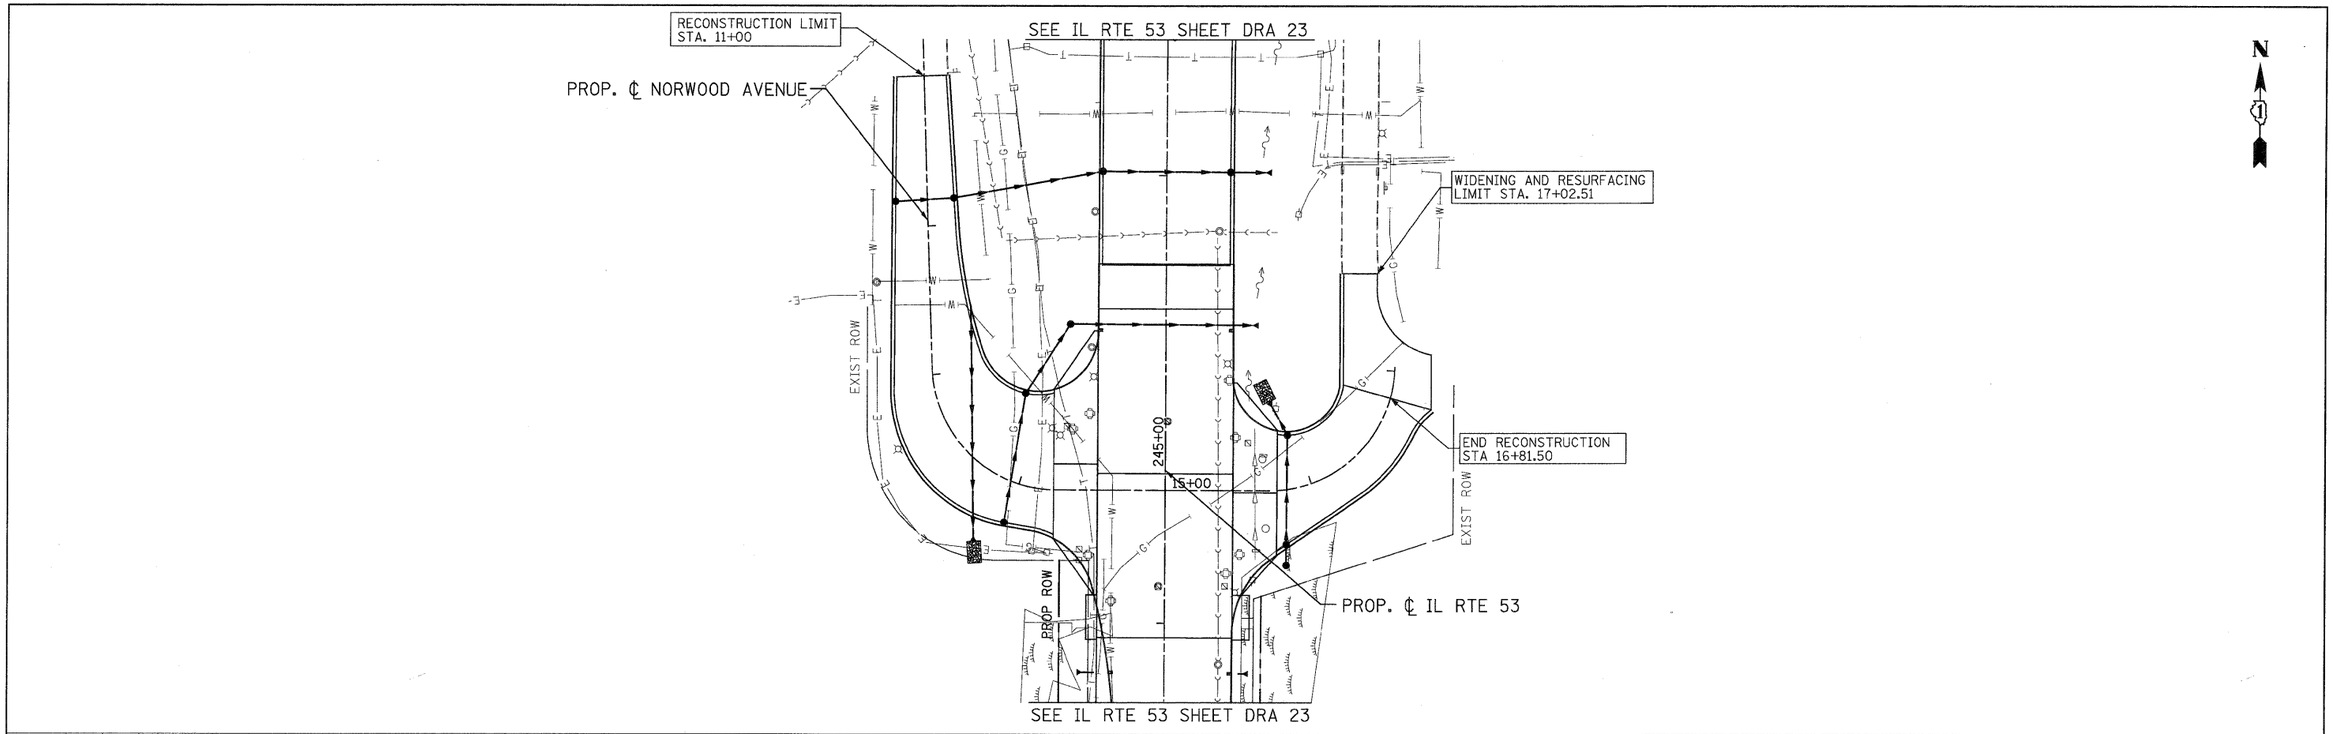

PATRICK ENGINEERING INC.
4970 VARSITY DRIVE
LISLE, IL 60532
patrickengineering.com

USER NAME = ckersten(Lisle_R)	DESIGNED - D.DOERFLER	REVISED -	
PLOT CONFIG= PDF(Grey_Large).plt	DRAWN - D.DOERFLER	REVISED -	
PLOT SCALE = 1:50	CHECKED - A.JAMES	REVISED -	
PLOT DATE = 12/3/2010 1:07:26 PM	DATE - 12/3/2010	REVISED -	

Illinois Department of Transportation

NORWOOD AVENUE
DRAINAGE AND UTILITIES PLAN AND PROFILE

SCALE: 1"=50' | SHEET NO. DRA-33 OF 36 | STA. | TO STA.

F.A.U RTE.	SECTION	COUNTY	TOTAL SHEETS	SHEET NO.
2578	532B	DUPAGE	781	288

CONTRACT NO. 60477

FED. ROAD DIST. NO. | ILLINOIS | FED. AID PROJECT

Q:\IDOT\9356_A0_(IL53)\Drawings\CADD Sheets\D19139797-sht-drain_288.dgn