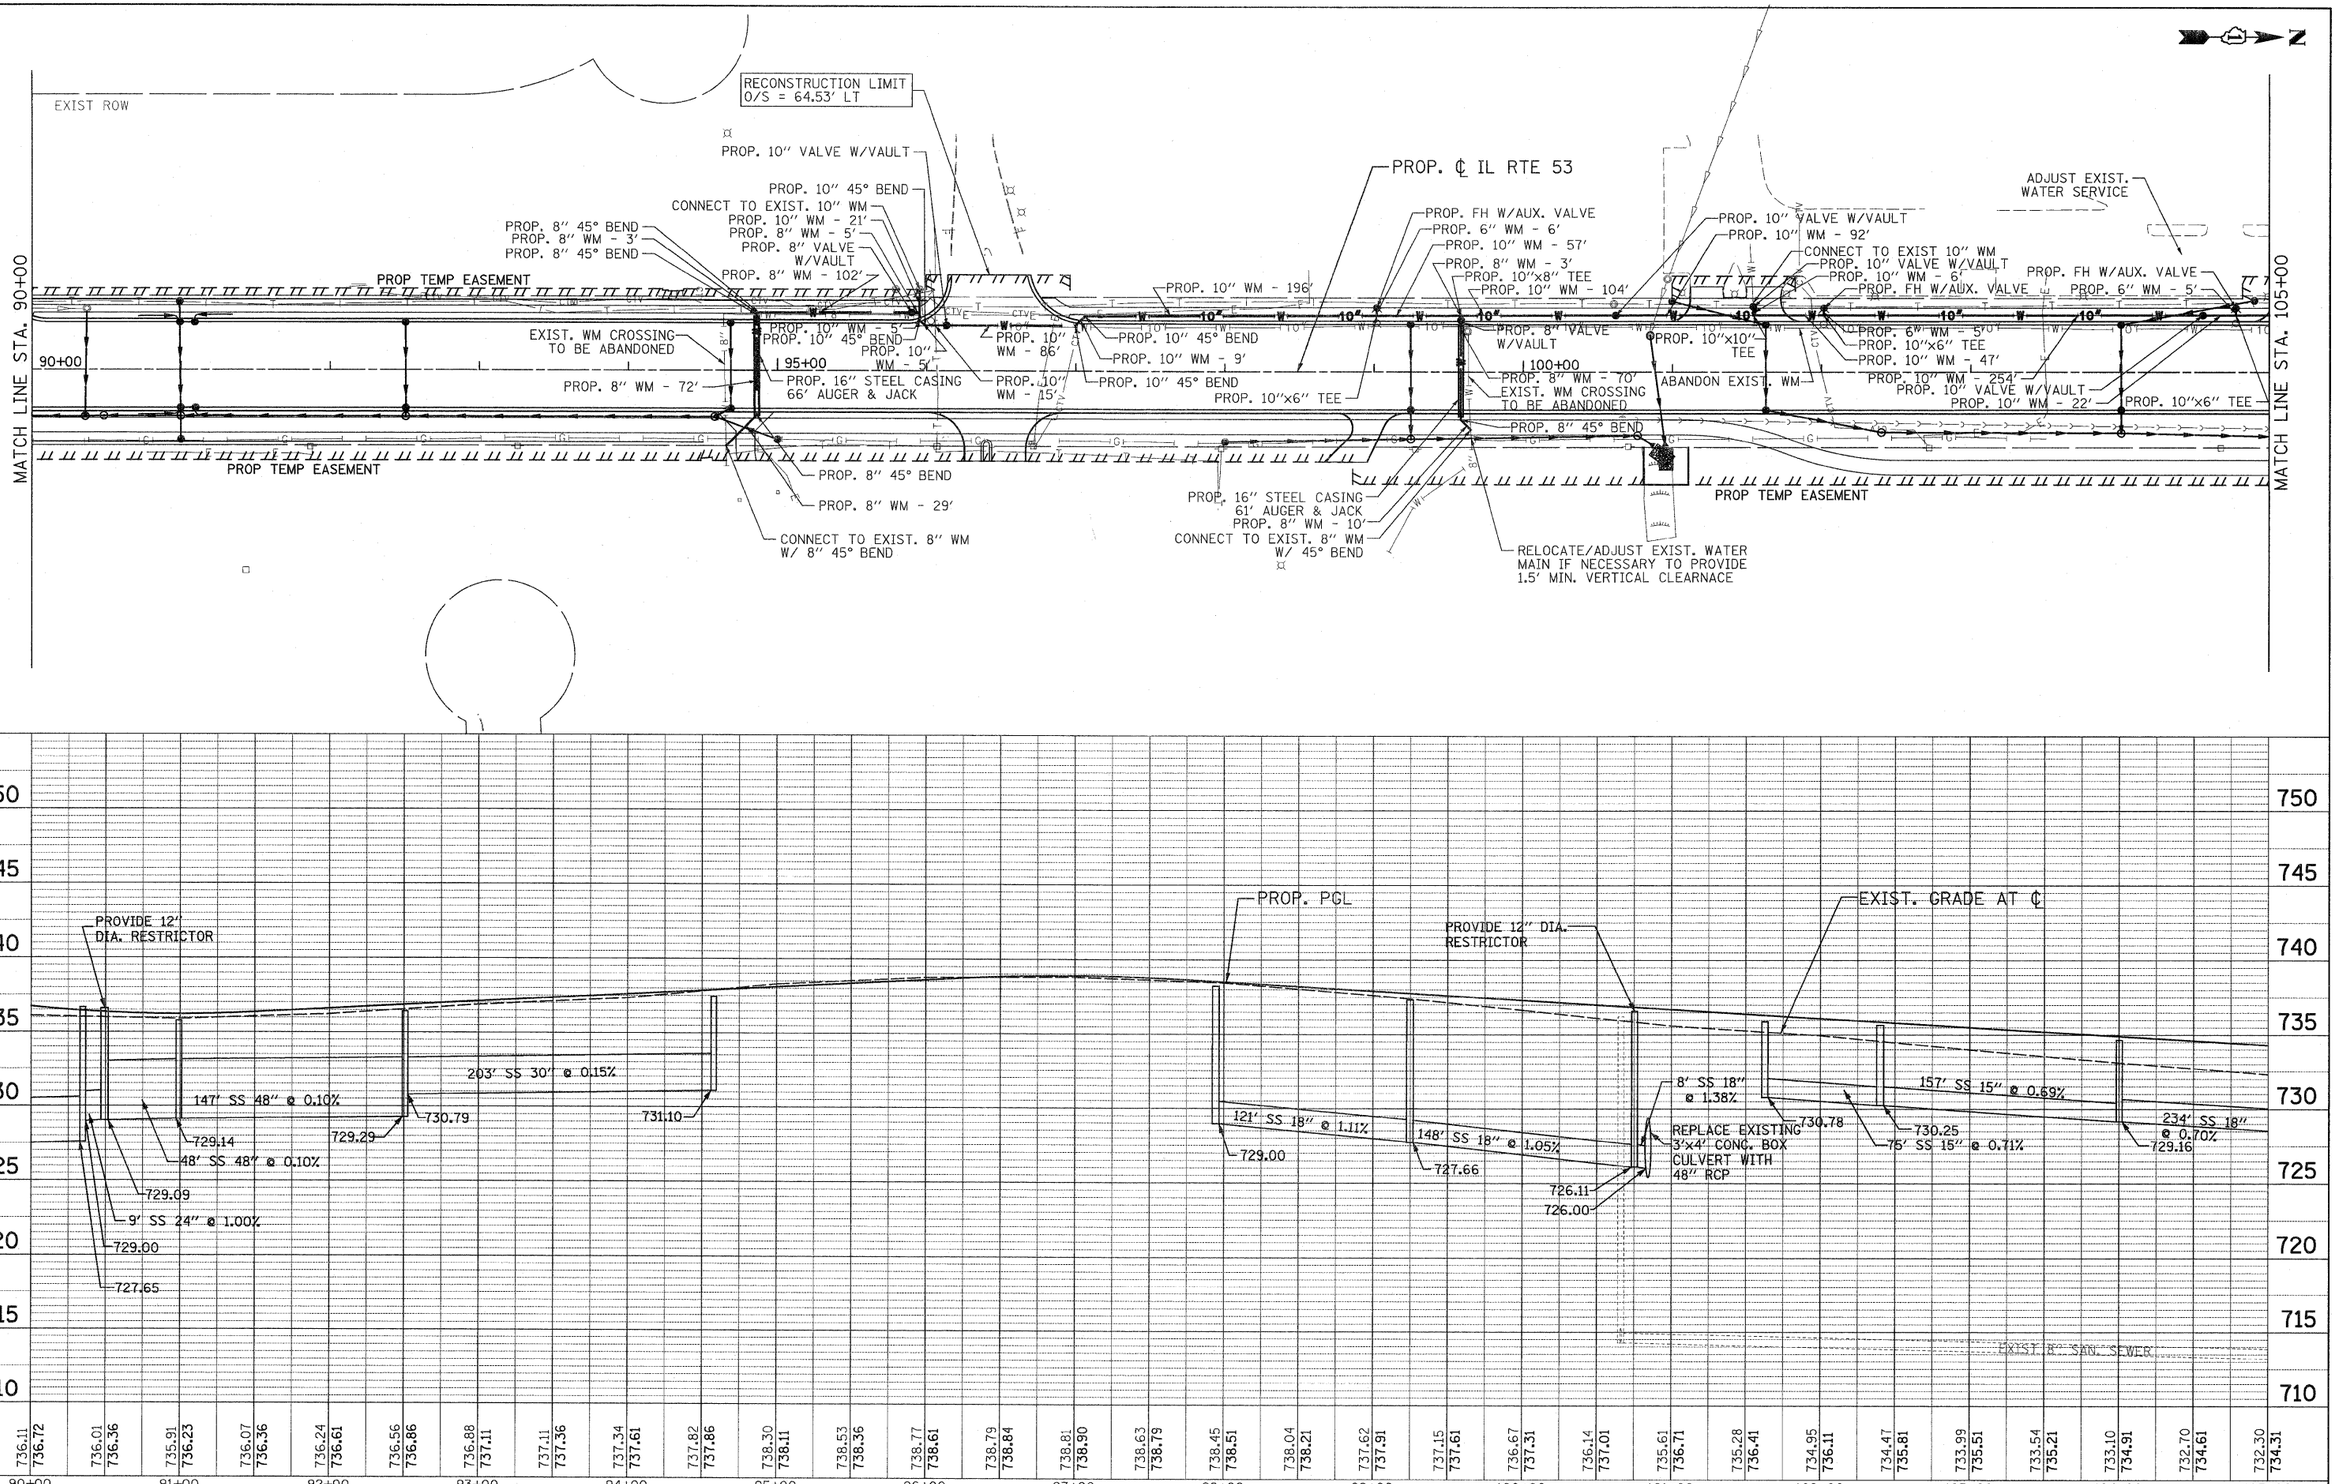

PLAN — SURVEYED, PLOTTED, ALIGNMENT CHECKED, GRADES CHECKED, NOTE BOOK, CADD FILE NAME, NO., BY, DATE

PROFILE — SURVEYED, PLOTTED, GRADES CHECKED, NOTE BOOK, NO., STRUCTURE NO'S ATR'S CHK'D, BY, DATE

PATRICK ENGINEERING INC. 4970 VARSITY DRIVE LISLE, IL 60532 patrickengineering.com	USER NAME = ddoerfler(Rdwy_Lisle)	DESIGNED - D.DOERFLER	REVISED -
	PLOT CONFIG= PDF(Grey_Large).plt	DRAWN - D.DOERFLER	REVISED -
	PLOT SCALE = 1:50	CHECKED - A.JAMES	REVISED -
	PLOT DATE = 1/28/2011 3:40:45 PM	DATE - 1/31/2011	REVISED -

Illinois Department of Transportation

ILLINOIS ROUTE 53
WATERMAIN RELOCATION PLAN

SCALE: 1"=50' | SHEET NO. WM 5 OF 8 | STA. 90+00 TO STA. 105+00

F.A.U RTE.	SECTION	COUNTY	TOTAL SHEETS	SHEET NO.
2578	532B	DUPAGE	781	366E

CONTRACT NO. 60477

FED. ROAD DIST. NO. | ILLINOIS | FED. AID PROJECT

q:\idot\9356_a0_(ii53)\drawings\addison wm relocation\sheets\Watermain_5.dgn