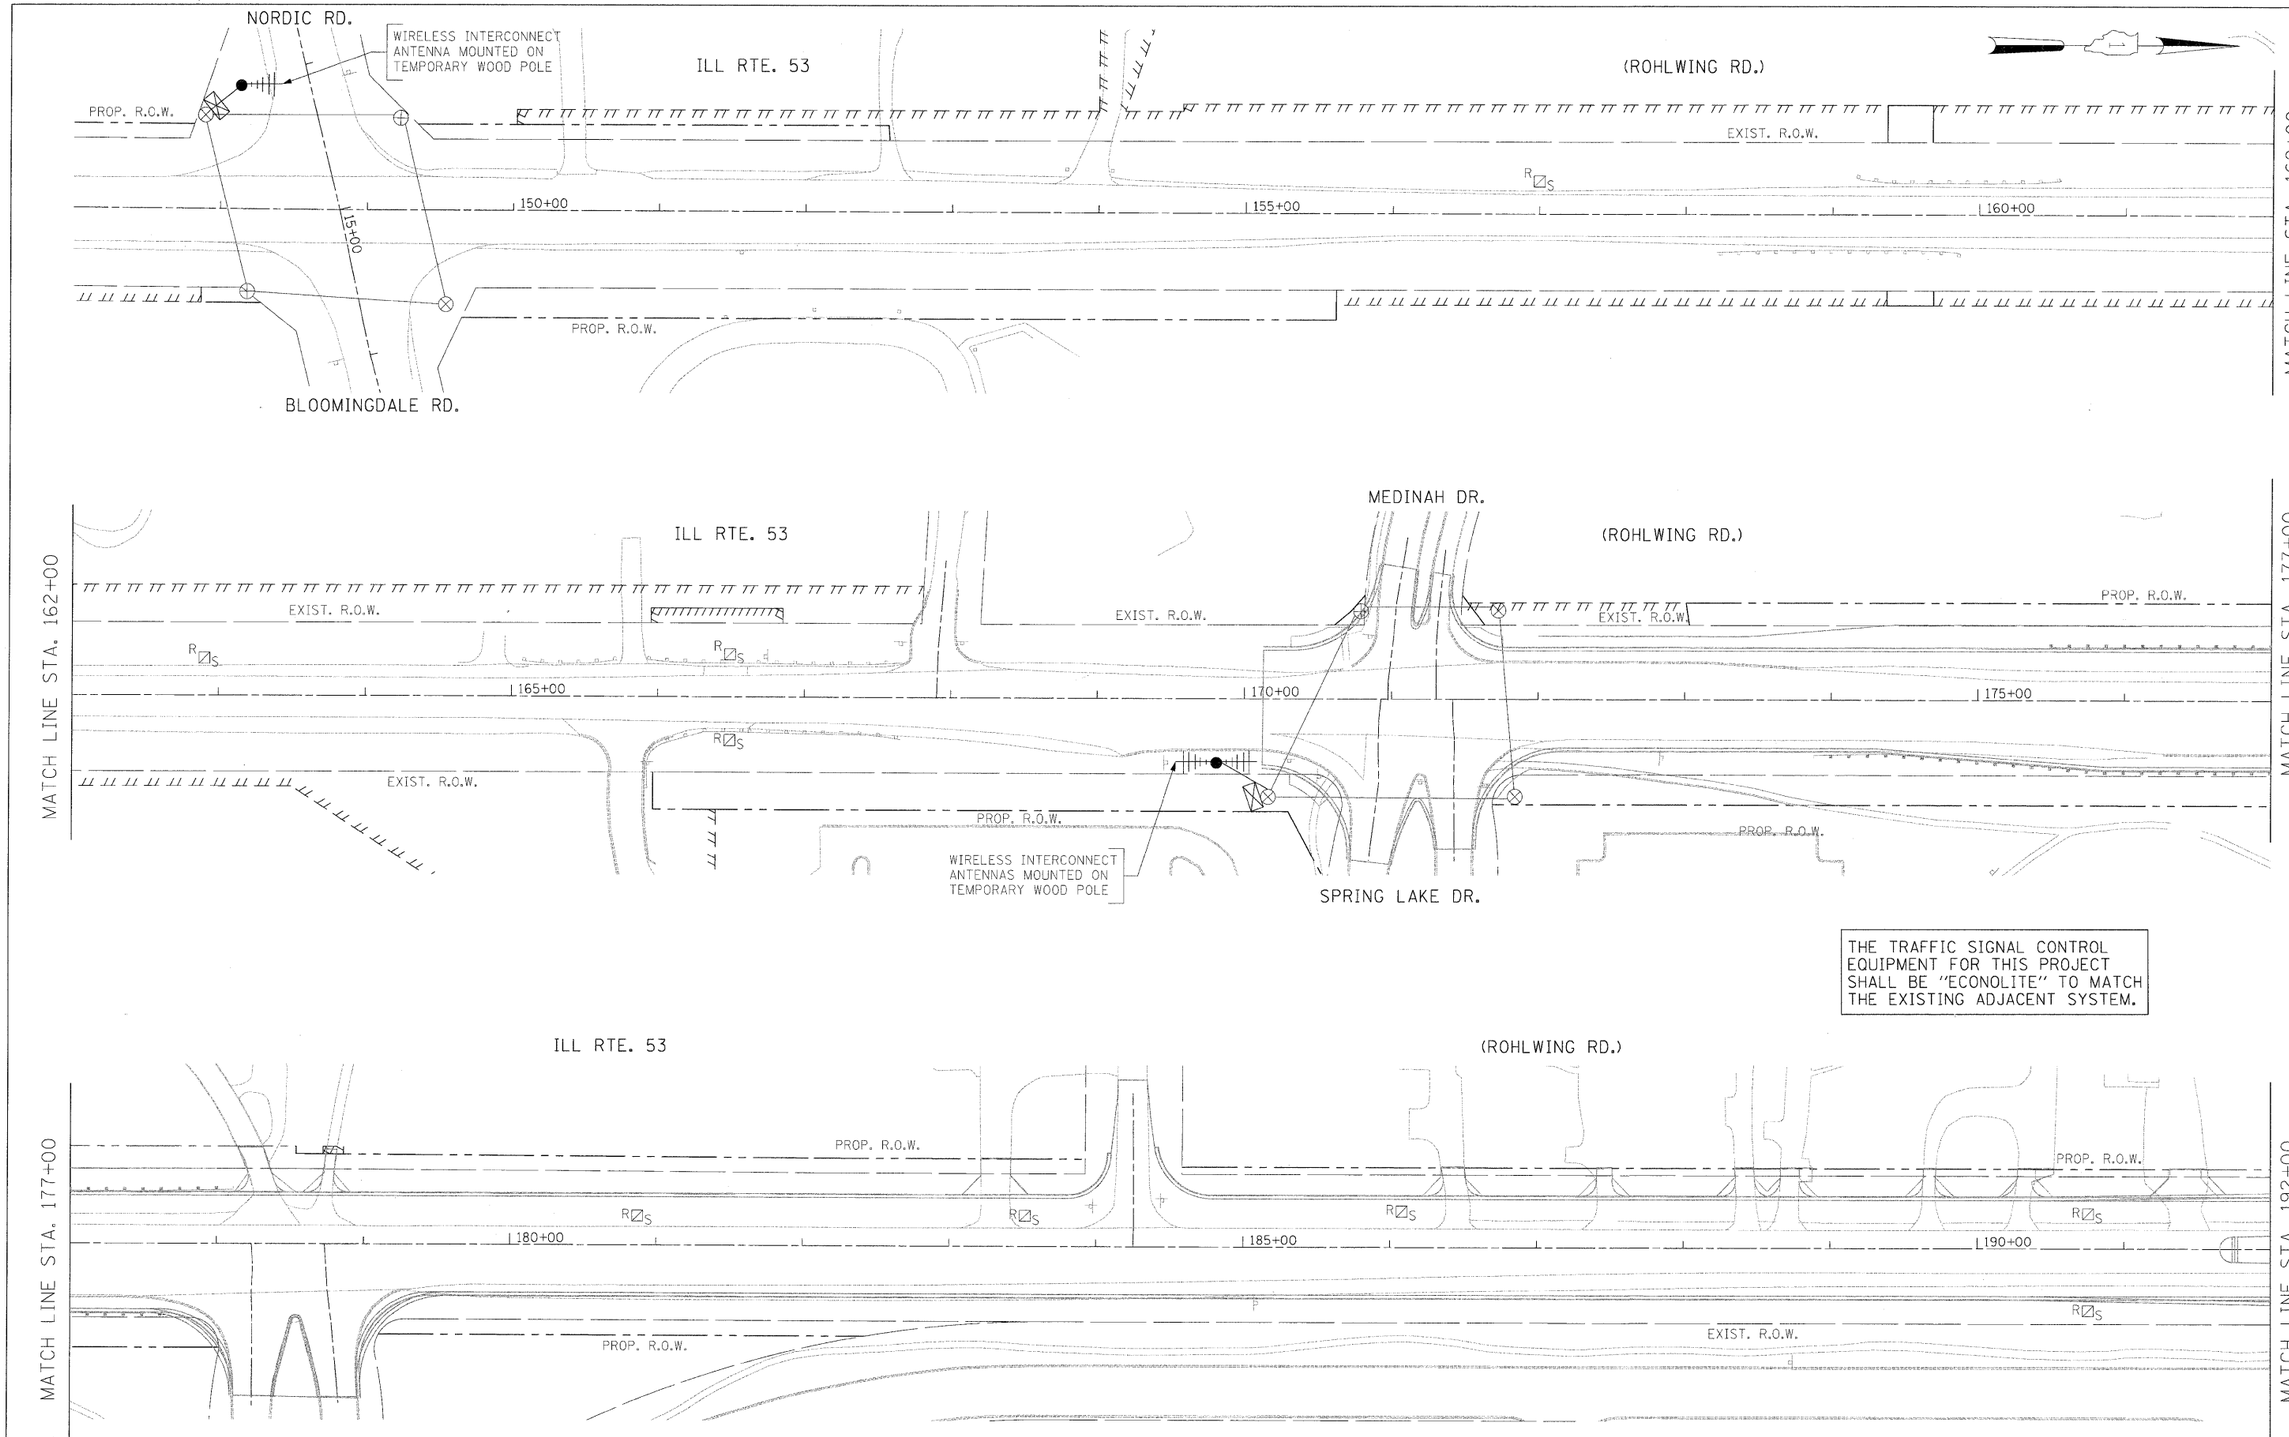

FILE NAME = $FILEL$	USER NAME = $USER$	DESIGNED - PKG	REVISED -
		DRAWN - MAA, EA	REVISED -
	PLOT SCALE = $SCALE$	CHECKED - PKG, EA	REVISED -
	PLOT DATE = $DATE$	DATE - 5/10/2010	REVISED -

STATE OF ILLINOIS
DEPARTMENT OF TRANSPORTATION

TEMPORARY INTERCONNECT PLAN
ILL. RTE. 53 (ROHLWING RD.) FROM NORDIC ROAD TO THORNDALE AVE.
(SHEET 1 OF 3)

SCALE: 1"=50' | SHEET NO. OF SHEETS | STA. | TO STA.

F.A.P. RTE.	SECTION	COUNTY	TOTAL SHEETS	SHEET NO.
2578	5328	DuPage	781	532
		CONTRACT NO. 60477		
FED. ROAD DIST. NO. -	ILLINOIS	FED. AID PROJECT		