FINAL SURVEY	BY	DATE
SURVEYED		
PLOTTED		
TEMPLATE		
NOTE BOOK		
AREAS		
NO.	AREAS CHECKED	

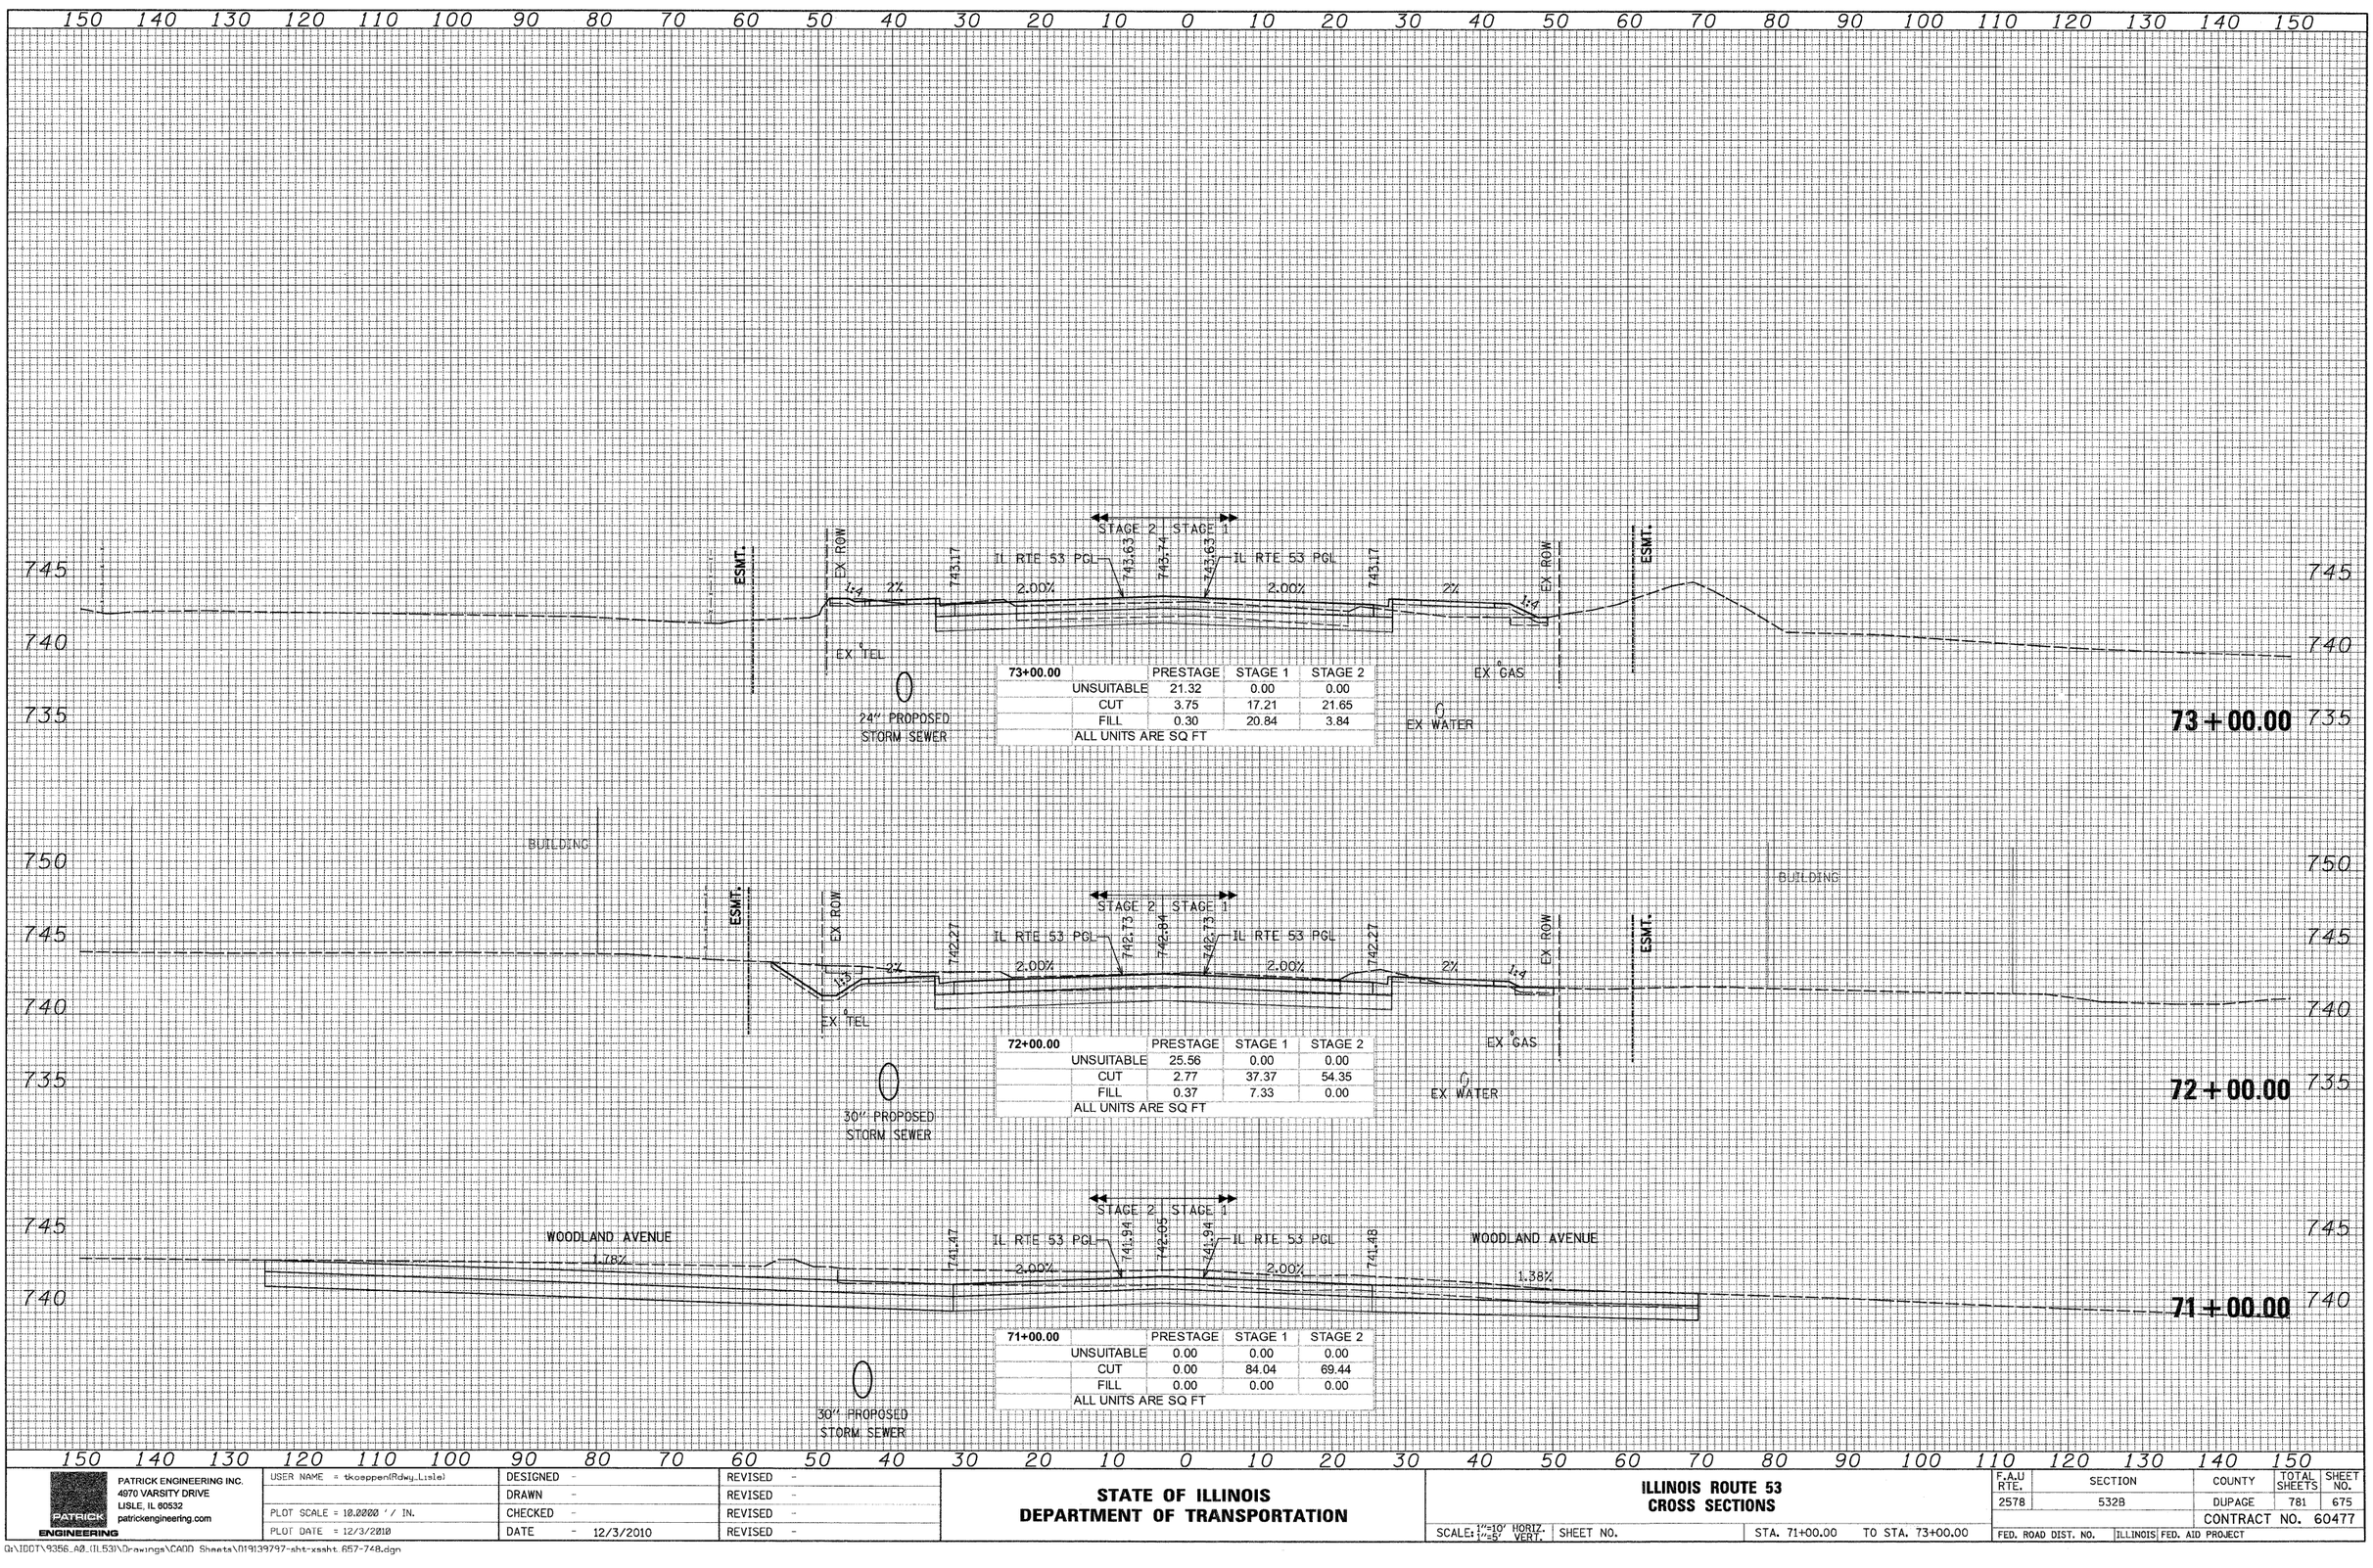

73+00.00	PRESTAGE	STAGE 1	STAGE 2
UNSUITABLE	21.32	0.00	0.00
CUT	3.75	17.21	21.65
FILL	0.30	20.84	3.84
ALL UNITS ARE SQ FT			

72+00.00	PRESTAGE	STAGE 1	STAGE 2
UNSUITABLE	25.56	0.00	0.00
CUT	2.77	37.37	54.35
FILL	0.37	7.33	0.00
ALL UNITS ARE SQ FT			

71+00.00	PRESTAGE	STAGE 1	STAGE 2
UNSUITABLE	0.00	0.00	0.00
CUT	0.00	84.04	69.44
FILL	0.00	0.00	0.00
ALL UNITS ARE SQ FT			

ORIGINAL SURVEY	BY	DATE
SURVEYED		
PLOTTED		
TEMPLATE		
NOTE BOOK		
AREAS		
NO.	AREAS CHECKED	

PATRICK ENGINEERING
PATRICK ENGINEERING INC.
4970 VARSITY DRIVE
LISLE, IL 60532
patrickengineering.com

USER NAME = tkoeppen(Rdwy_Lisle)	DESIGNED -	REVISED -
	DRAWN -	REVISED -
PLOT SCALE = 10.0000 ' / IN.	CHECKED -	REVISED -
PLOT DATE = 12/3/2010	DATE - 12/3/2010	REVISED -

STATE OF ILLINOIS
DEPARTMENT OF TRANSPORTATION

ILLINOIS ROUTE 53
CROSS SECTIONS

SCALE: 1"=10' HORIZ. 1"=5' VERT. | SHEET NO. | STA. 71+00.00 TO STA. 73+00.00

F.A.U RTE.	SECTION	COUNTY	TOTAL SHEETS	SHEET NO.
2578	532B	DUPAGE	781	675
		CONTRACT NO. 60477		
FED. ROAD DIST. NO.	ILLINOIS	FED. AID PROJECT		

Q:\IDOT\9356_A0_(IL53)\Drawings\CADD Sheets\D19139797-sht-xsht_657-748.dgn