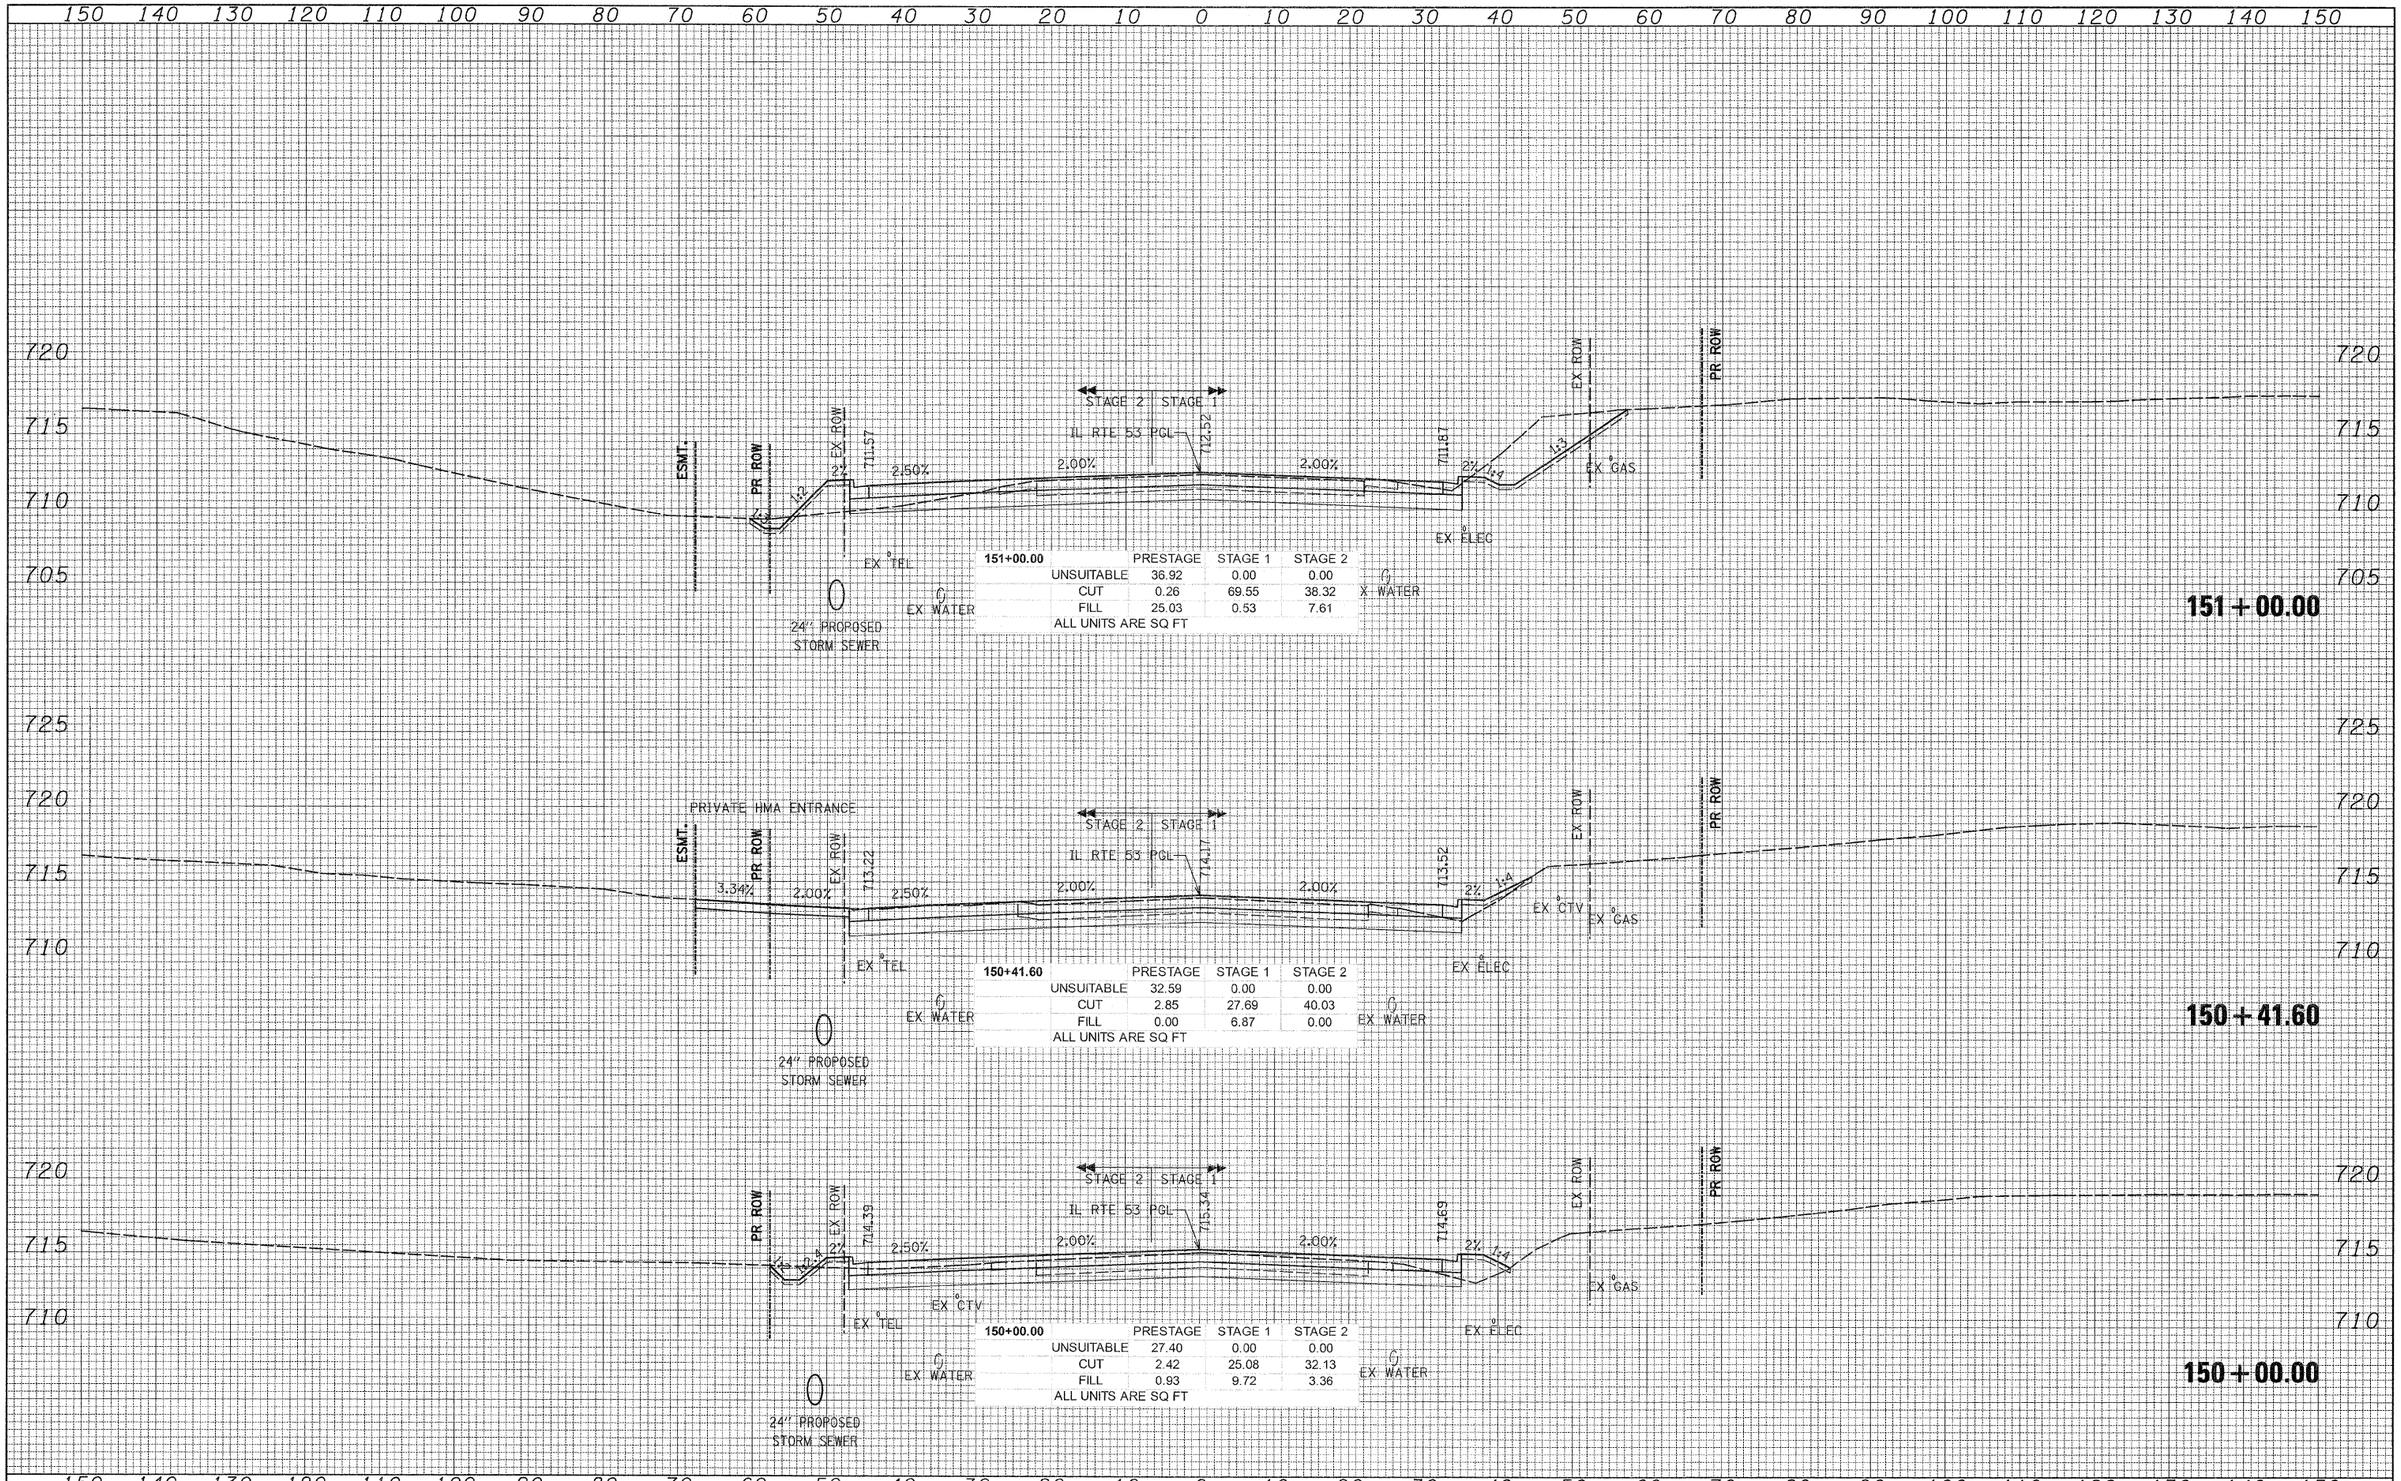

151+00.00	PRESTAGE	STAGE 1	STAGE 2
UNSUITABLE	36.92	0.00	0.00
CUT	0.26	69.55	38.32
FILL	25.03	0.53	7.61
ALL UNITS ARE SQ FT			

150+41.60	PRESTAGE	STAGE 1	STAGE 2
UNSUITABLE	32.59	0.00	0.00
CUT	2.85	27.69	40.03
FILL	0.00	6.87	0.00
ALL UNITS ARE SQ FT			

150+00.00	PRESTAGE	STAGE 1	STAGE 2
UNSUITABLE	27.40	0.00	0.00
CUT	2.42	25.08	32.13
FILL	0.93	9.72	3.36
ALL UNITS ARE SQ FT			

FINAL SURVEY	BY	DATE
SURVEYED		
PLOTTED		
TEMPLATE		
AREAS		
AREAS CHECKED		
NOTE BOOK NO.		

ORIGINAL SURVEY	BY	DATE
SURVEYED		
PLOTTED		
TEMPLATE		
AREAS		
AREAS CHECKED		
NOTE BOOK NO.		

PATRICK ENGINEERING INC.
4970 VARSITY DRIVE
LISLE, IL 60532
patrickengineering.com
PATRICK ENGINEERING

USER NAME = ckersten(Lisle_R)	DESIGNED	REVISED -	
	DRAWN -	REVISED -	
PLOT SCALE = 120.0000 ' / FT.	CHECKED -	REVISED -	
PLOT DATE = 1/25/2011	DATE - 01/31/2011	REVISED -	

STATE OF ILLINOIS
DEPARTMENT OF TRANSPORTATION

ILLINOIS ROUTE 53
CROSS SECTIONS

SCALE: 1"=10' HORIZ. 1"=5' VERT. | SHEET NO. | STA. 150+00.00 TO STA. 151+00.00

F.A.U RTE.	SECTION	COUNTY	TOTAL SHEETS	SHEET NO.
2578	532B	DUPAGE	781	712
		CONTRACT NO. 60477		

FED. ROAD DIST. NO. | ILLINOIS | FED. AID PROJECT

G:\IDOT\9356_A0_(IL53)\Drawings\CADD Sheets\D19139797-sht-xssht_657-748.dgn