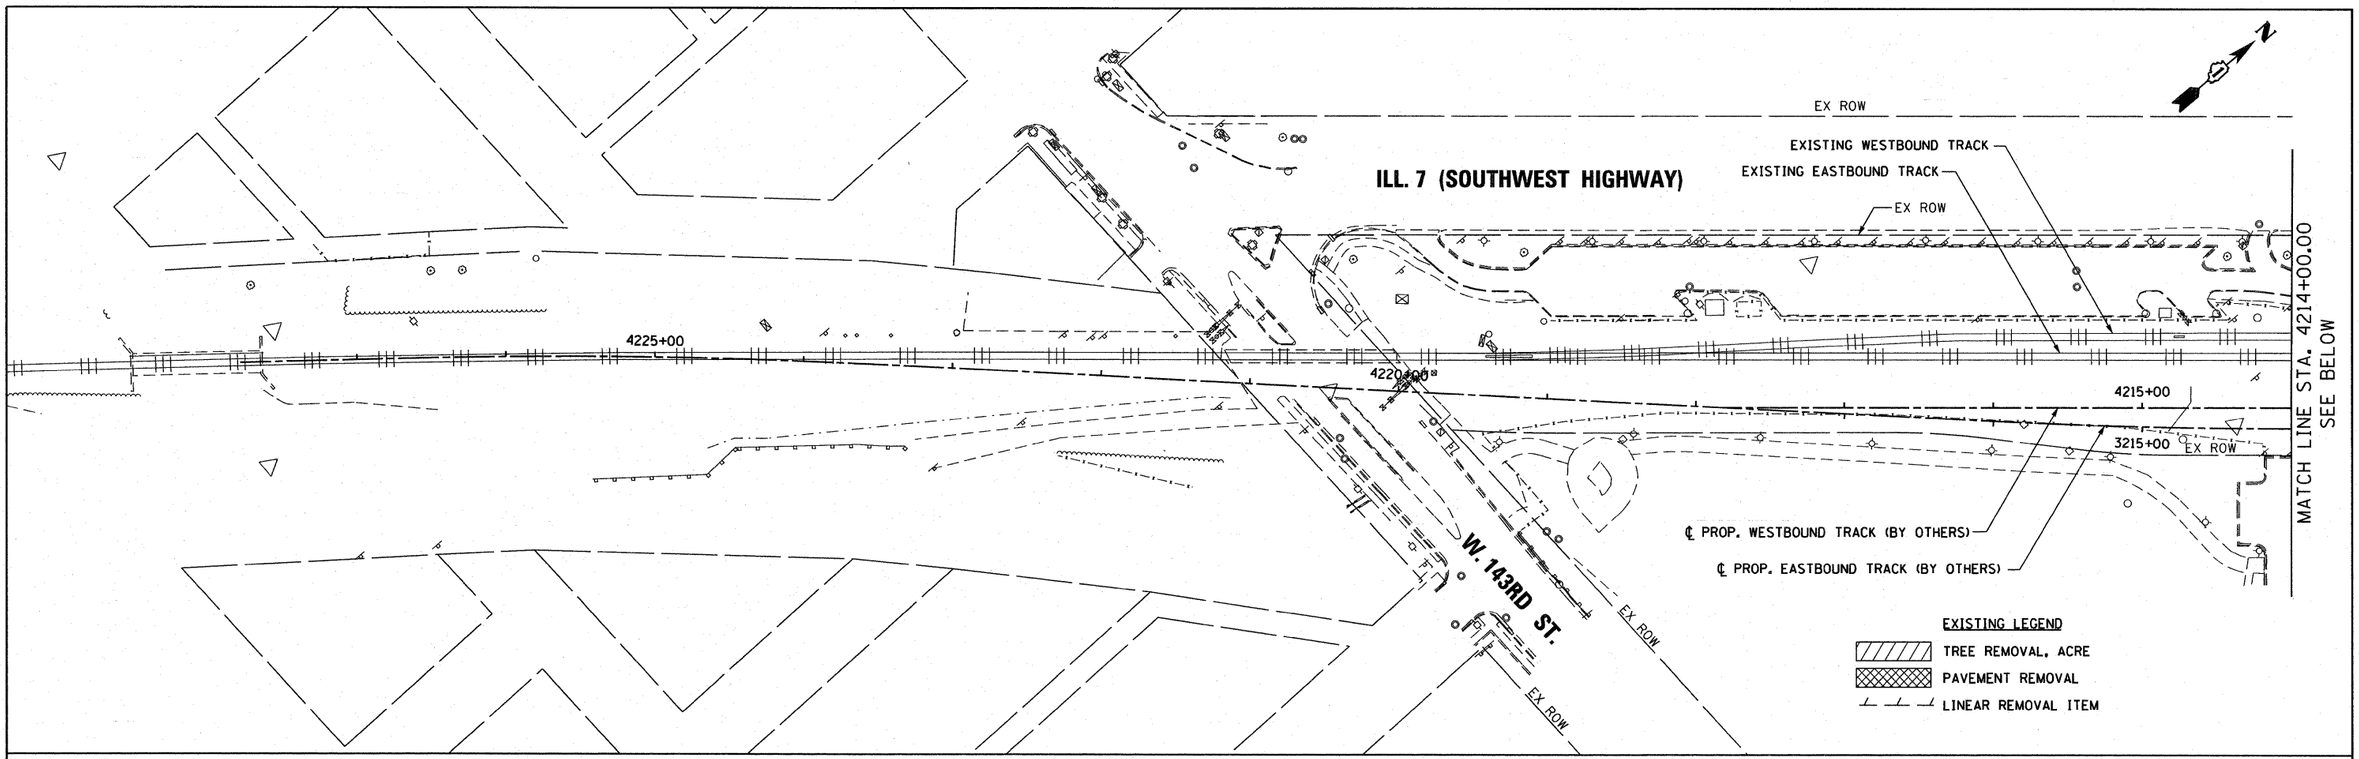

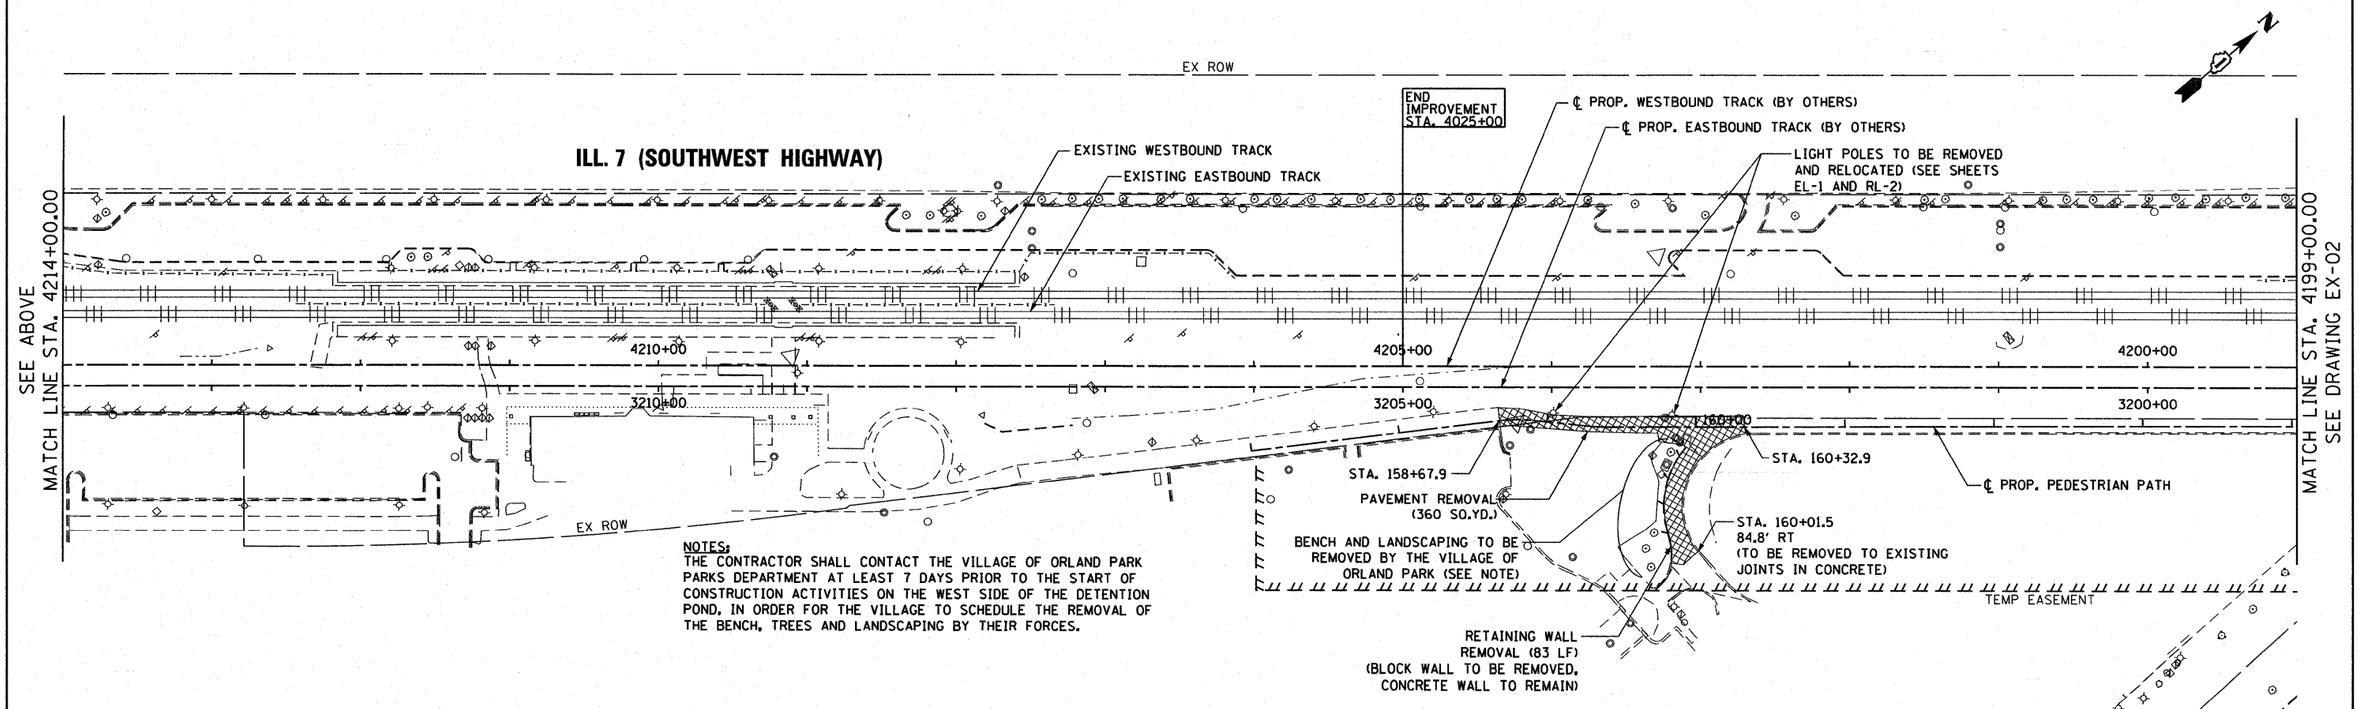

NOTES:
THE CONTRACTOR SHALL CONTACT THE VILLAGE OF ORLAND PARK PARKS DEPARTMENT AT LEAST 7 DAYS PRIOR TO THE START OF CONSTRUCTION ACTIVITIES ON THE WEST SIDE OF THE DETENTION POND, IN ORDER FOR THE VILLAGE TO SCHEDULE THE REMOVAL OF THE BENCH, TREES AND LANDSCAPING BY THEIR FORCES.

McDonough Associates Inc.
Engineers / Architects
130 East Randolph Street Chicago, Illinois 60601

FILE NAME = D160K64-SHT-REM01.dgn	USER NAME = jlatour	DESIGNED - BA	REVISED -
		DRAWN - BA	REVISED -
	PLOT SCALE = 1:50	CHECKED - MJT	REVISED -
	PLOT DATE = 1/27/2011	DATE - 12/17/10	REVISED -

STATE OF ILLINOIS
DEPARTMENT OF TRANSPORTATION

EXISTING PLAN AND REMOVALS

SCALE: 1"=50' | SHEET NO. 1 OF 2 SHEETS | STA. | TO STA.

F.A.P RTE.	SECTION	COUNTY	TOTAL SHEETS	SHEET NO.
330	73 R-B	COOK	136	13
	EX-01	CONTRACT NO. 60K64		
	ILLINOIS	FED. AID PROJECT		