PLAN
SURVEYED
ALIGNMENT
RT. OF WAY
ADD'D FILE NAME
NOTE BOOK
NO.
CHECKED
CHECKED
BY
DATE

PROFILE
SURVEYED
PLOTTED
DRAWN
CHECKED
B.M. NOTED
STRUCTURE NOTATIONS CHKD
NOTE BOOK
NO.
BY
DATE

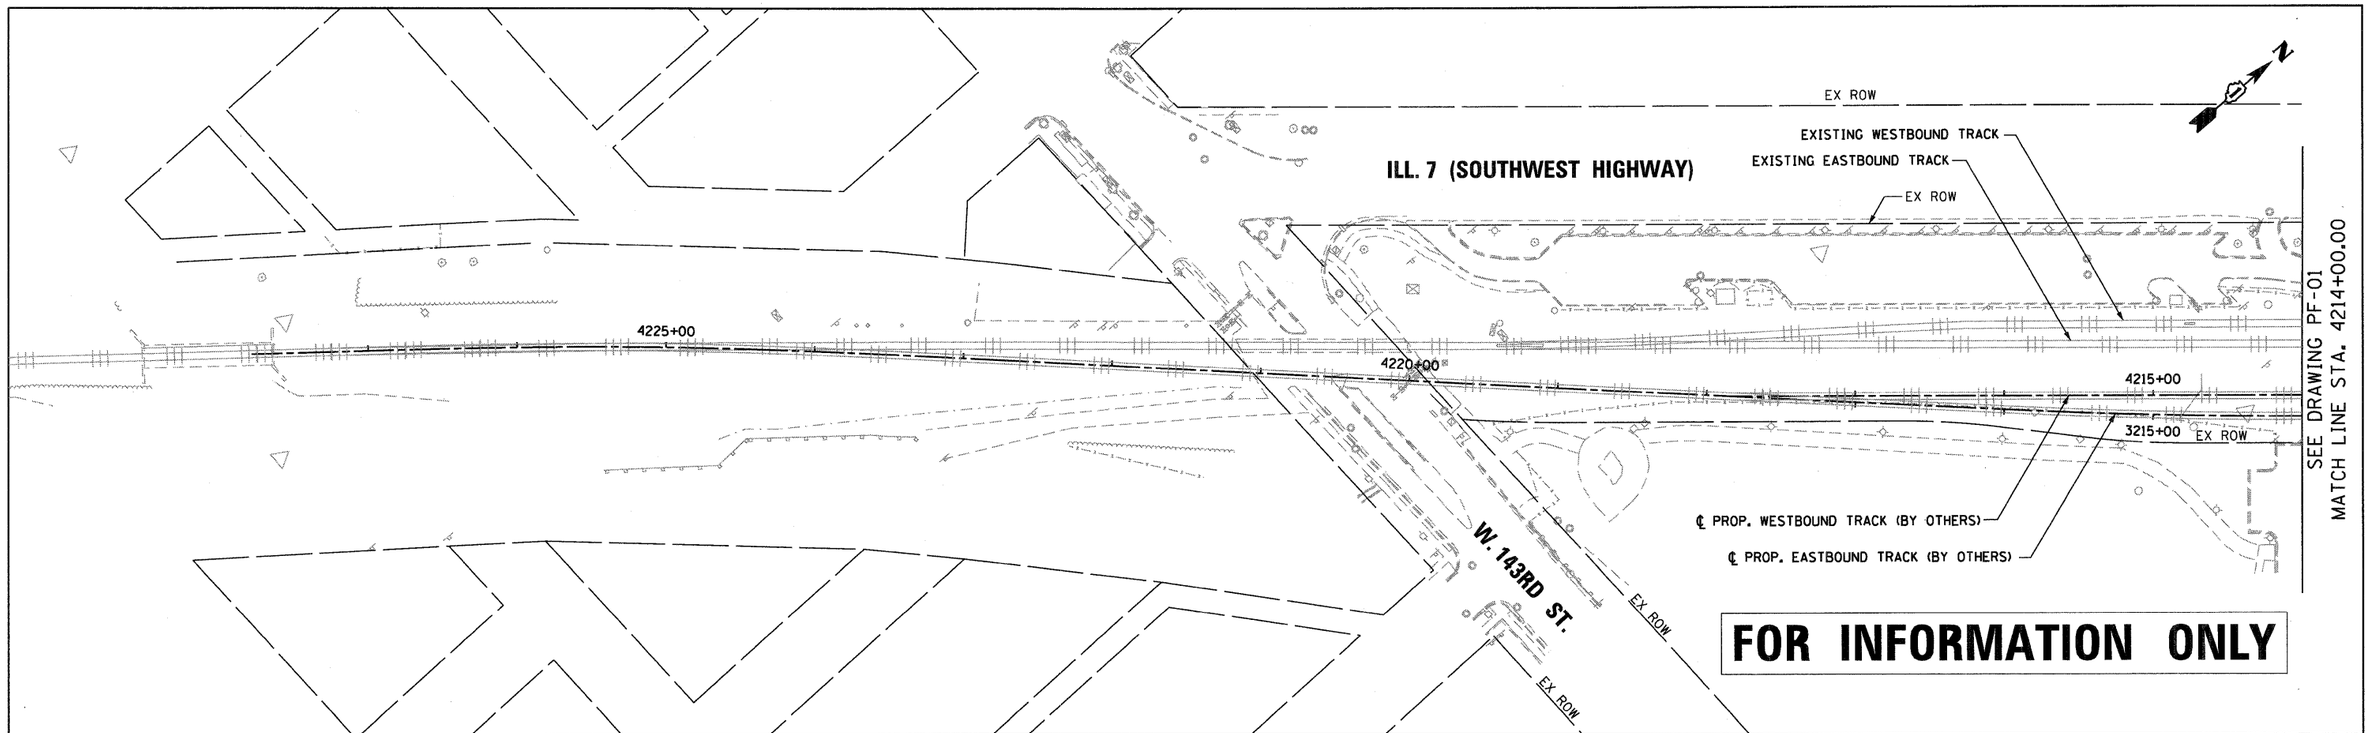

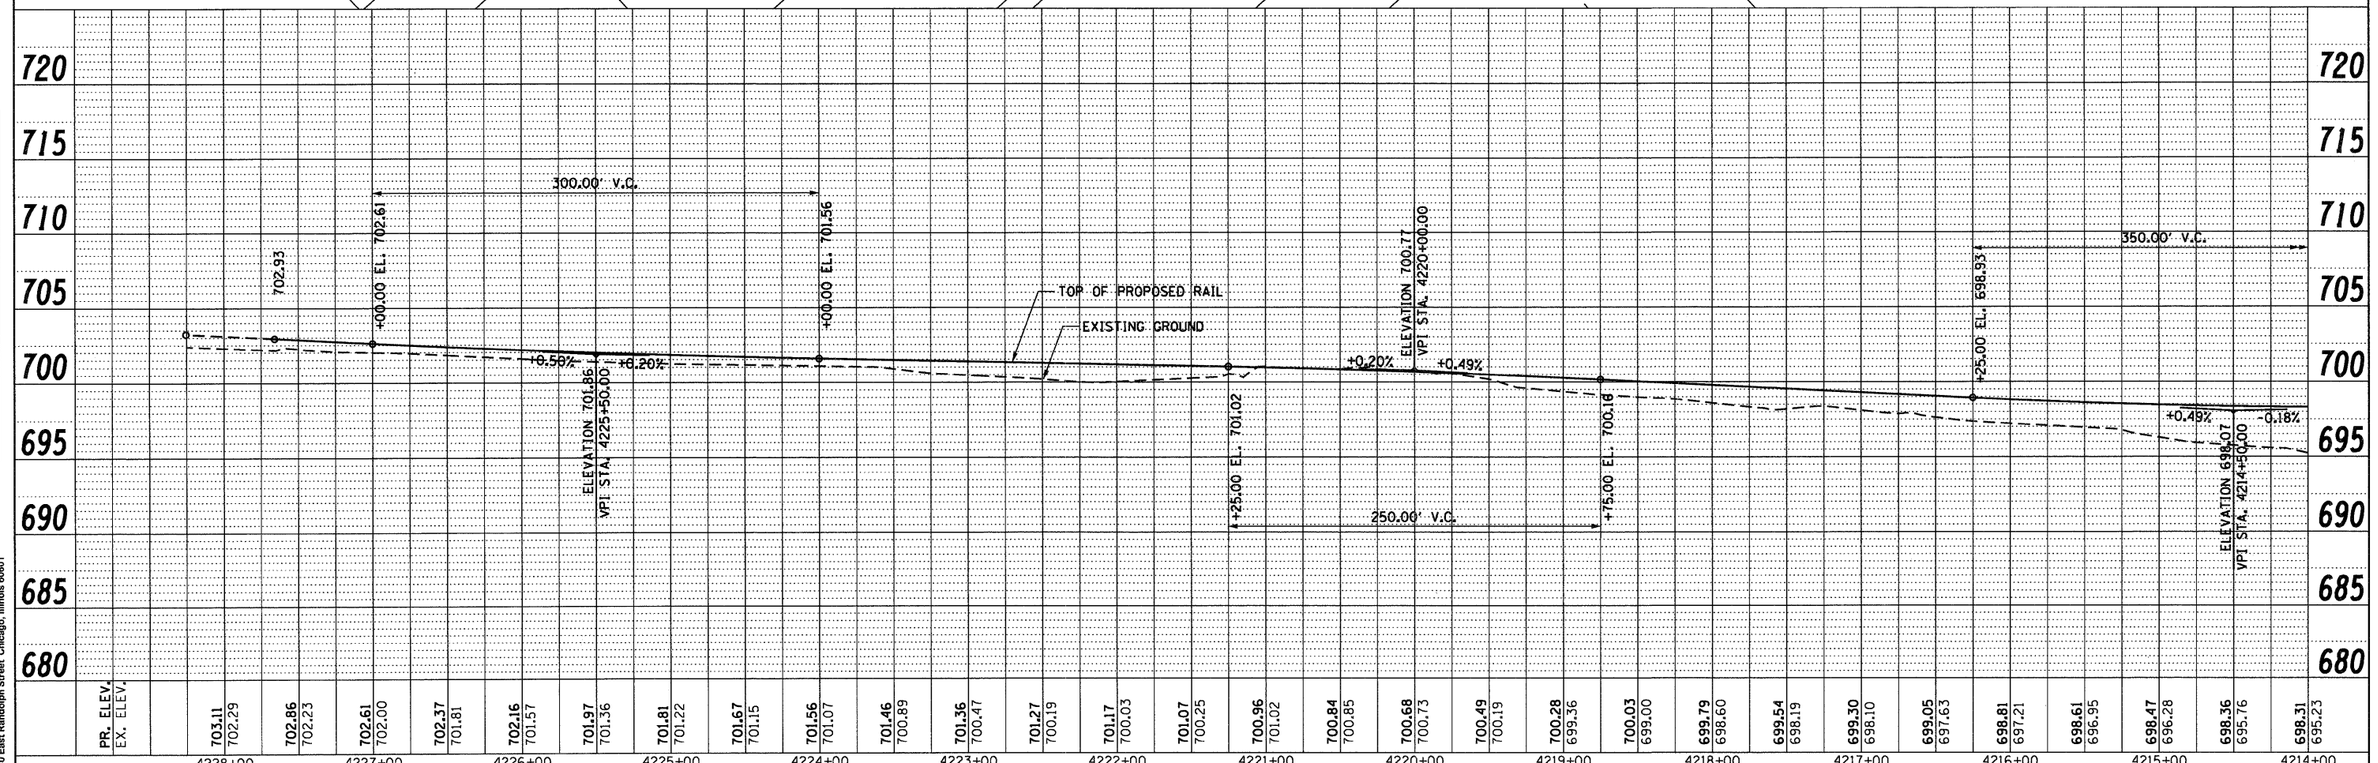

PR. ELEV. / EX. ELEV.	4228+00	4227+00	4226+00	4225+00	4224+00	4223+00	4222+00	4221+00	4220+00	4219+00	4218+00	4217+00	4216+00	4215+00	4214+00
PR. ELEV.	703.11	702.86	702.61	702.37	702.16	701.97	701.81	701.67	701.56	701.46	701.36	701.27	701.17	701.07	700.96	700.84	700.68	700.49	700.28	700.03	699.79	699.54	699.30	699.05	698.81	698.61	698.47	698.36	698.31
EX. ELEV.	702.29	702.23	702.00	701.81	701.57	701.36	701.22	701.15	701.07	700.89	700.47	700.19	700.03	700.25	701.02	700.85	700.73	700.19	699.36	699.00	698.60	698.19	698.10	697.63	697.21	696.95	696.28	695.76	695.23

McDonough Associates Inc.
Engineers / Architects
130 East Randolph Street Chicago, Illinois 60601

FILE NAME =	USER NAME = MTomasze	DESIGNED - JTF	REVISED -
D160K64-SHT-PLNPRF01.dgn		DRAWN - JTF	REVISED -
	PLOT SCALE = 1:50	CHECKED - MJT	REVISED -
	PLOT DATE = 12/16/10	DATE - 12/17/10	REVISED -

STATE OF ILLINOIS
DEPARTMENT OF TRANSPORTATION

PROPOSED PLAN AND PROFILE

SCALE: 1"=50' | SHEET NO. 1 OF 5 SHEETS | STA. | TO STA.

F.A.P RTE.	SECTION	COUNTY	TOTAL SHEETS	SHEET NO.
330	73 R-B	COOK	136	15
	PF-01	CONTRACT NO. 60K64		
	ILLINOIS FED. AID PROJECT			