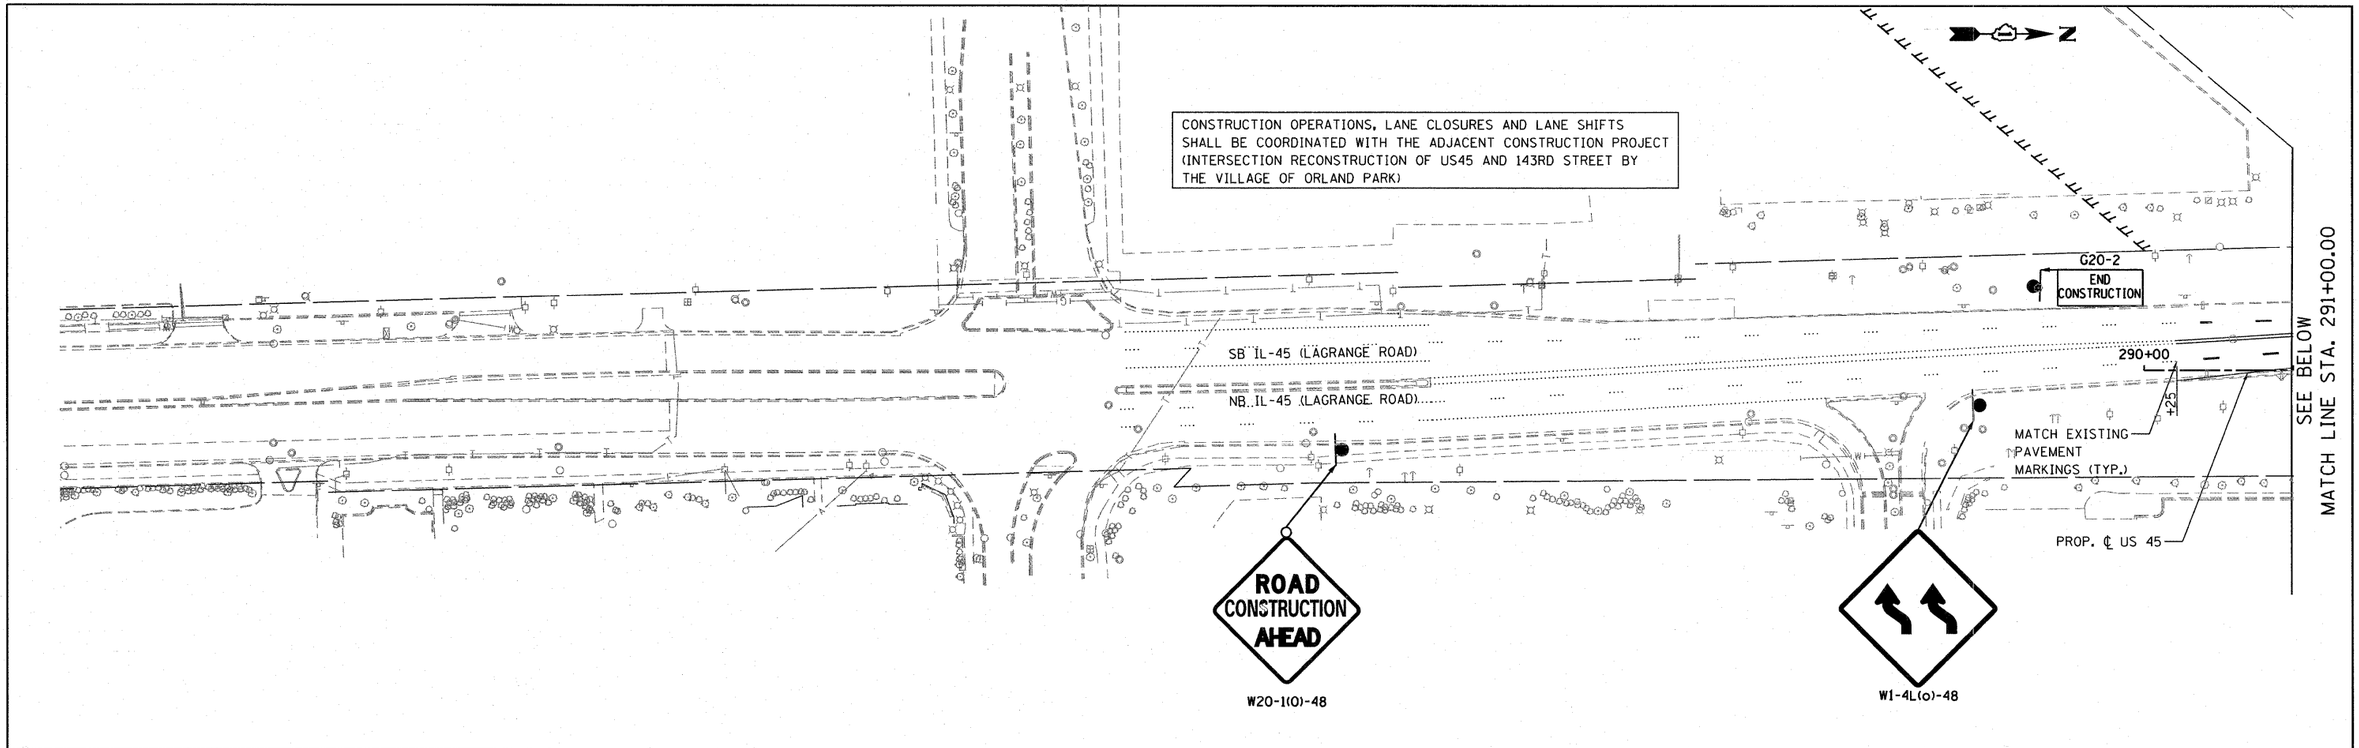

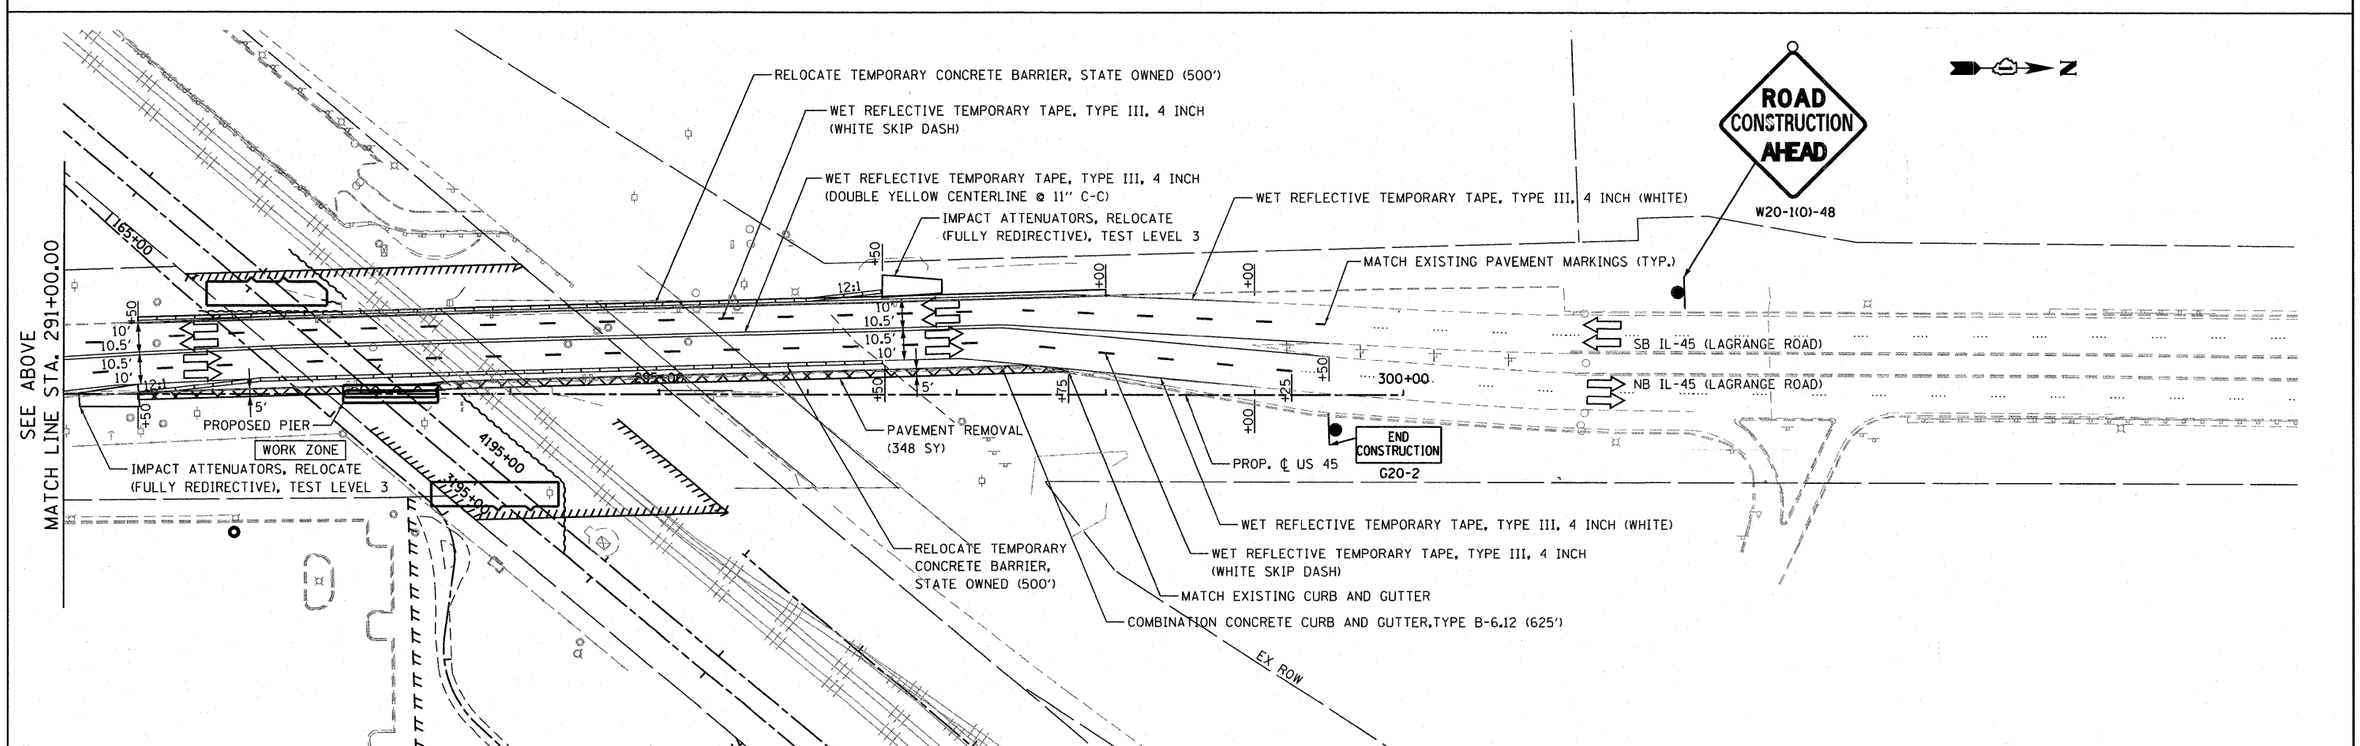

McDonough Associates Inc.
Engineers / Architects
130 East Randolph Street Chicago, Illinois 60601

FILE NAME = D160K64-SHT-STAGING30.dgn	USER NAME = jlatour	DESIGNED - BA	REVISED -	STATE OF ILLINOIS DEPARTMENT OF TRANSPORTATION	SUGGESTED STAGES OF CONSTRUCTION STAGE 3	F.A.P RTE. 330	SECTION 73 R-B	COUNTY COOK	TOTAL SHEETS 136 / SHEET NO. 25
		DRAWN - BA	REVISED -			MT-03		CONTRACT NO. 60K64	
	PLOT SCALE = 1:50	CHECKED - MJT	REVISED -						
	PLOT DATE = 1/27/2011	DATE - 12/17/10	REVISED -		SCALE: 1"=50' SHEET NO. 3 OF 4 SHEETS STA. TO STA.	ILLINOIS FED. AID PROJECT			