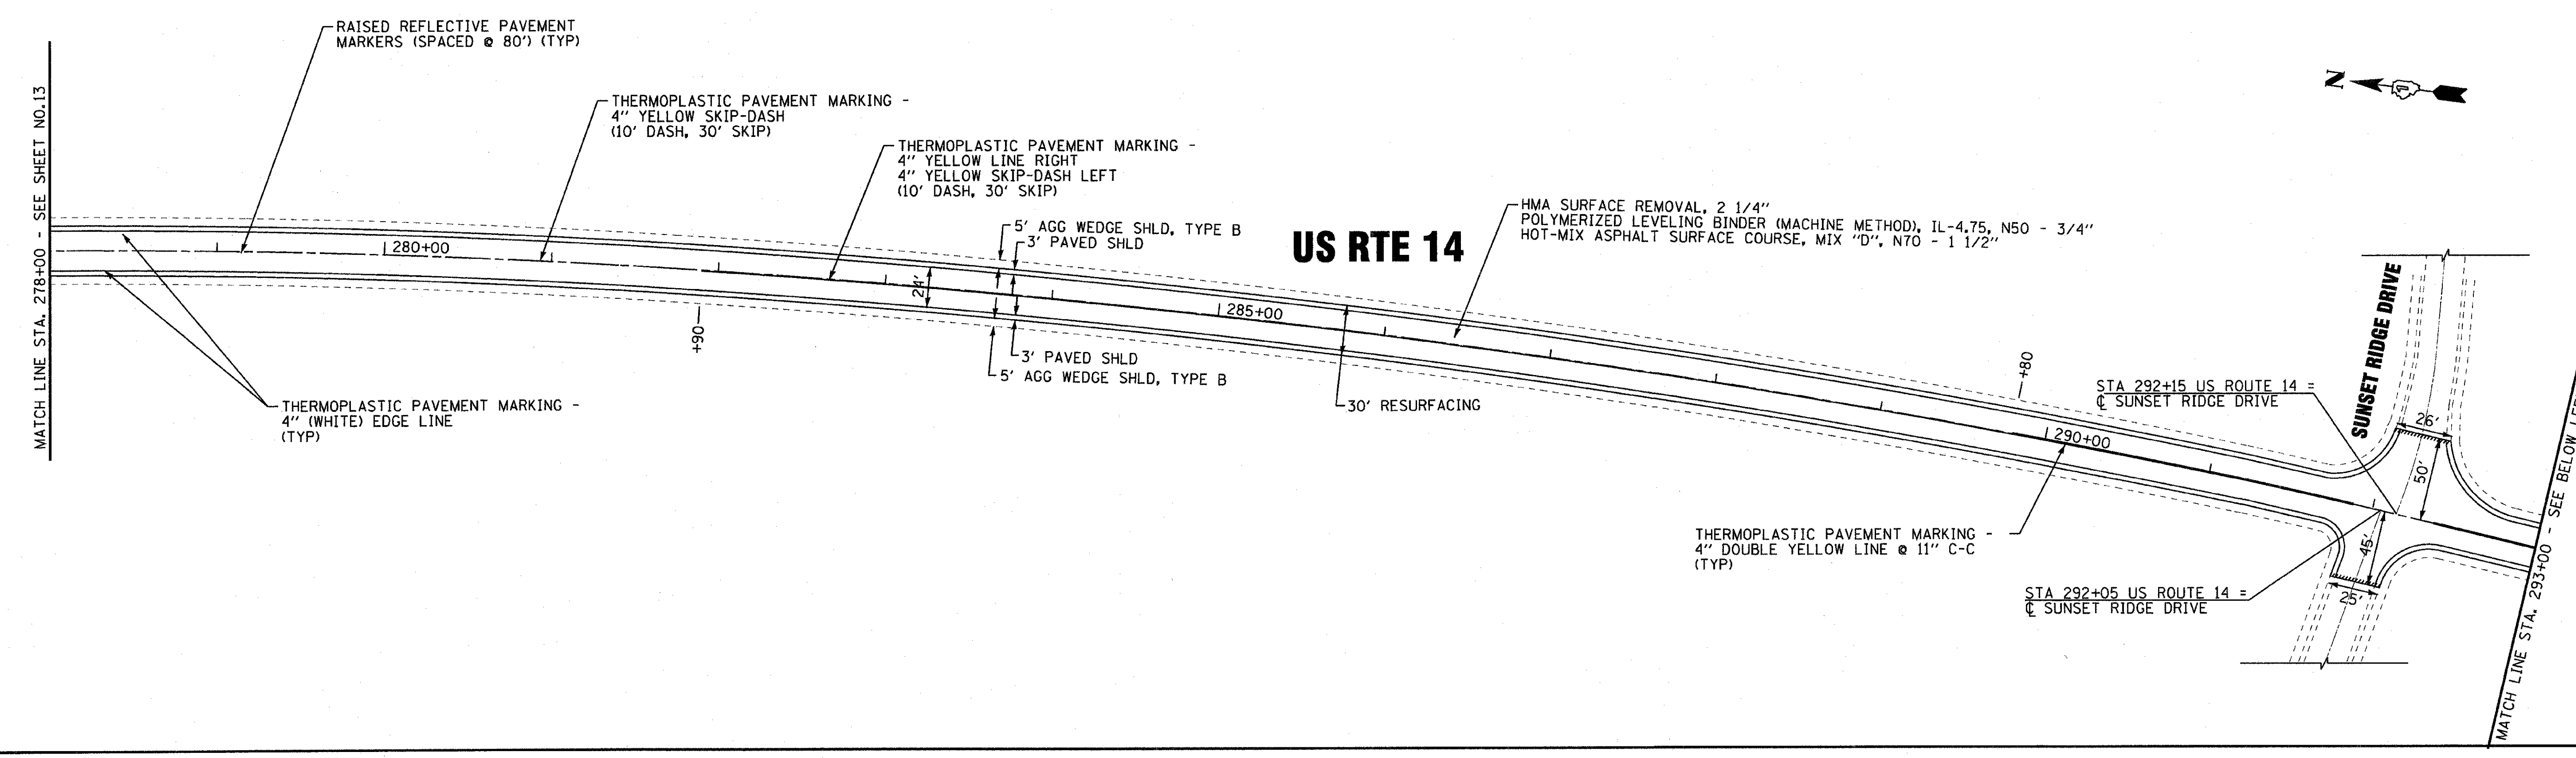

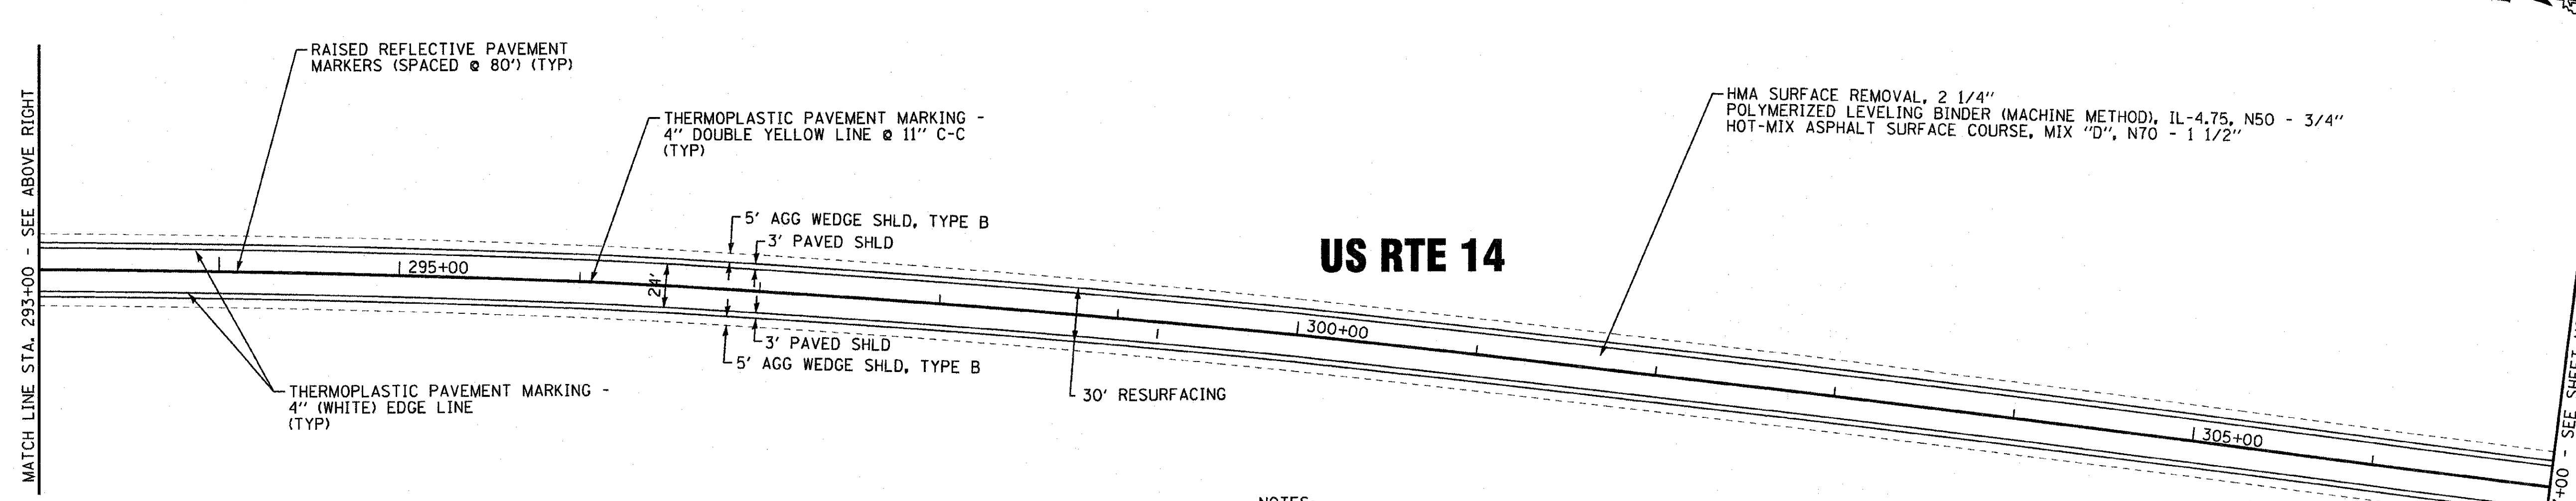

NOTES:

1. ALL PAVEMENT PATCHING LOCATIONS WILL BE DETERMINED BY THE RESIDENT ENGINEER.
2. REFER TO DISTRICT 1 TYPICAL PAVEMENT MARKINGS (TC-13) FOR ADDITIONAL INFORMATION.
3. REFER TO DISTRICT 1 RAISED REFLECTIVE PAVEMENT MARKERS (TC-11) FOR ADDITIONAL INFORMATION.
4. THE ENGINEER SHALL CONTACT: DEBBIE HANLON FIELD TECHNICIAN AT (847) 438-2300 A MINIMUM OF TWO (2) WEEKS PRIOR TO START OF PROJECT FOR PLACEMENT OF PERMANENT PAVEMENT MARKINGS.

COPYRIGHT © 2010, BY BAXTER & WOODMAN, INC.
STATE OF ILLINOIS - PROFESSIONAL DESIGN FIRM
LICENSE NO. - 184-001121 - EXPIRES 4/30/2011
560kar 10/29/2010 10:16:09 AM
...\plotdriver\PDF22x34.plt
...\PLOTS\100153-W02_PEN.tbl
I:\CrystalLake\ILDOT\100153-\40-Design\WO-02\CADD-SURVEY\DRAWINGS\DGNS\100153-W02-PLAN-6.sht

BAXTER & WOODMAN Consulting Engineers

DESIGNED - DSH	REVISED -		
DRAWN - RKM / CJC	REVISED -		
CHECKED - RWL	REVISED -		
DATE - 11-01-10	FILE - 100153-W02-PLAN-6.sht		

STATE OF ILLINOIS
DEPARTMENT OF TRANSPORTATION

US ROUTE 14
PARK LANE DRIVE TO IL ROUTE 47
ROADWAY & PAVEMENT MARKING PLAN

SCALE: 1" 50' | STA. 278+00 TO STA. 307+00

F.A.P RTE.	SECTION	COUNTY	TOTAL SHEETS	SHEET NO.
305	28 R-2 RS-3	McHENRY	32	14
C-91-609-10		CONTRACT NO. 60K84		
FED. ROAD DIST. NO. 1	ILLINOIS	FED AID PROJECT		