F. A. I. RTE.	SECTION	COUNTY	TOTAL SHEETS	SHEET NO
55	2010-079-RS	*	96	37
STA.		TO STA.		
FED. ROAD DIST. NO.	ILLINOIS	FED. AID PROJECT		

* COOK / DUPAGE

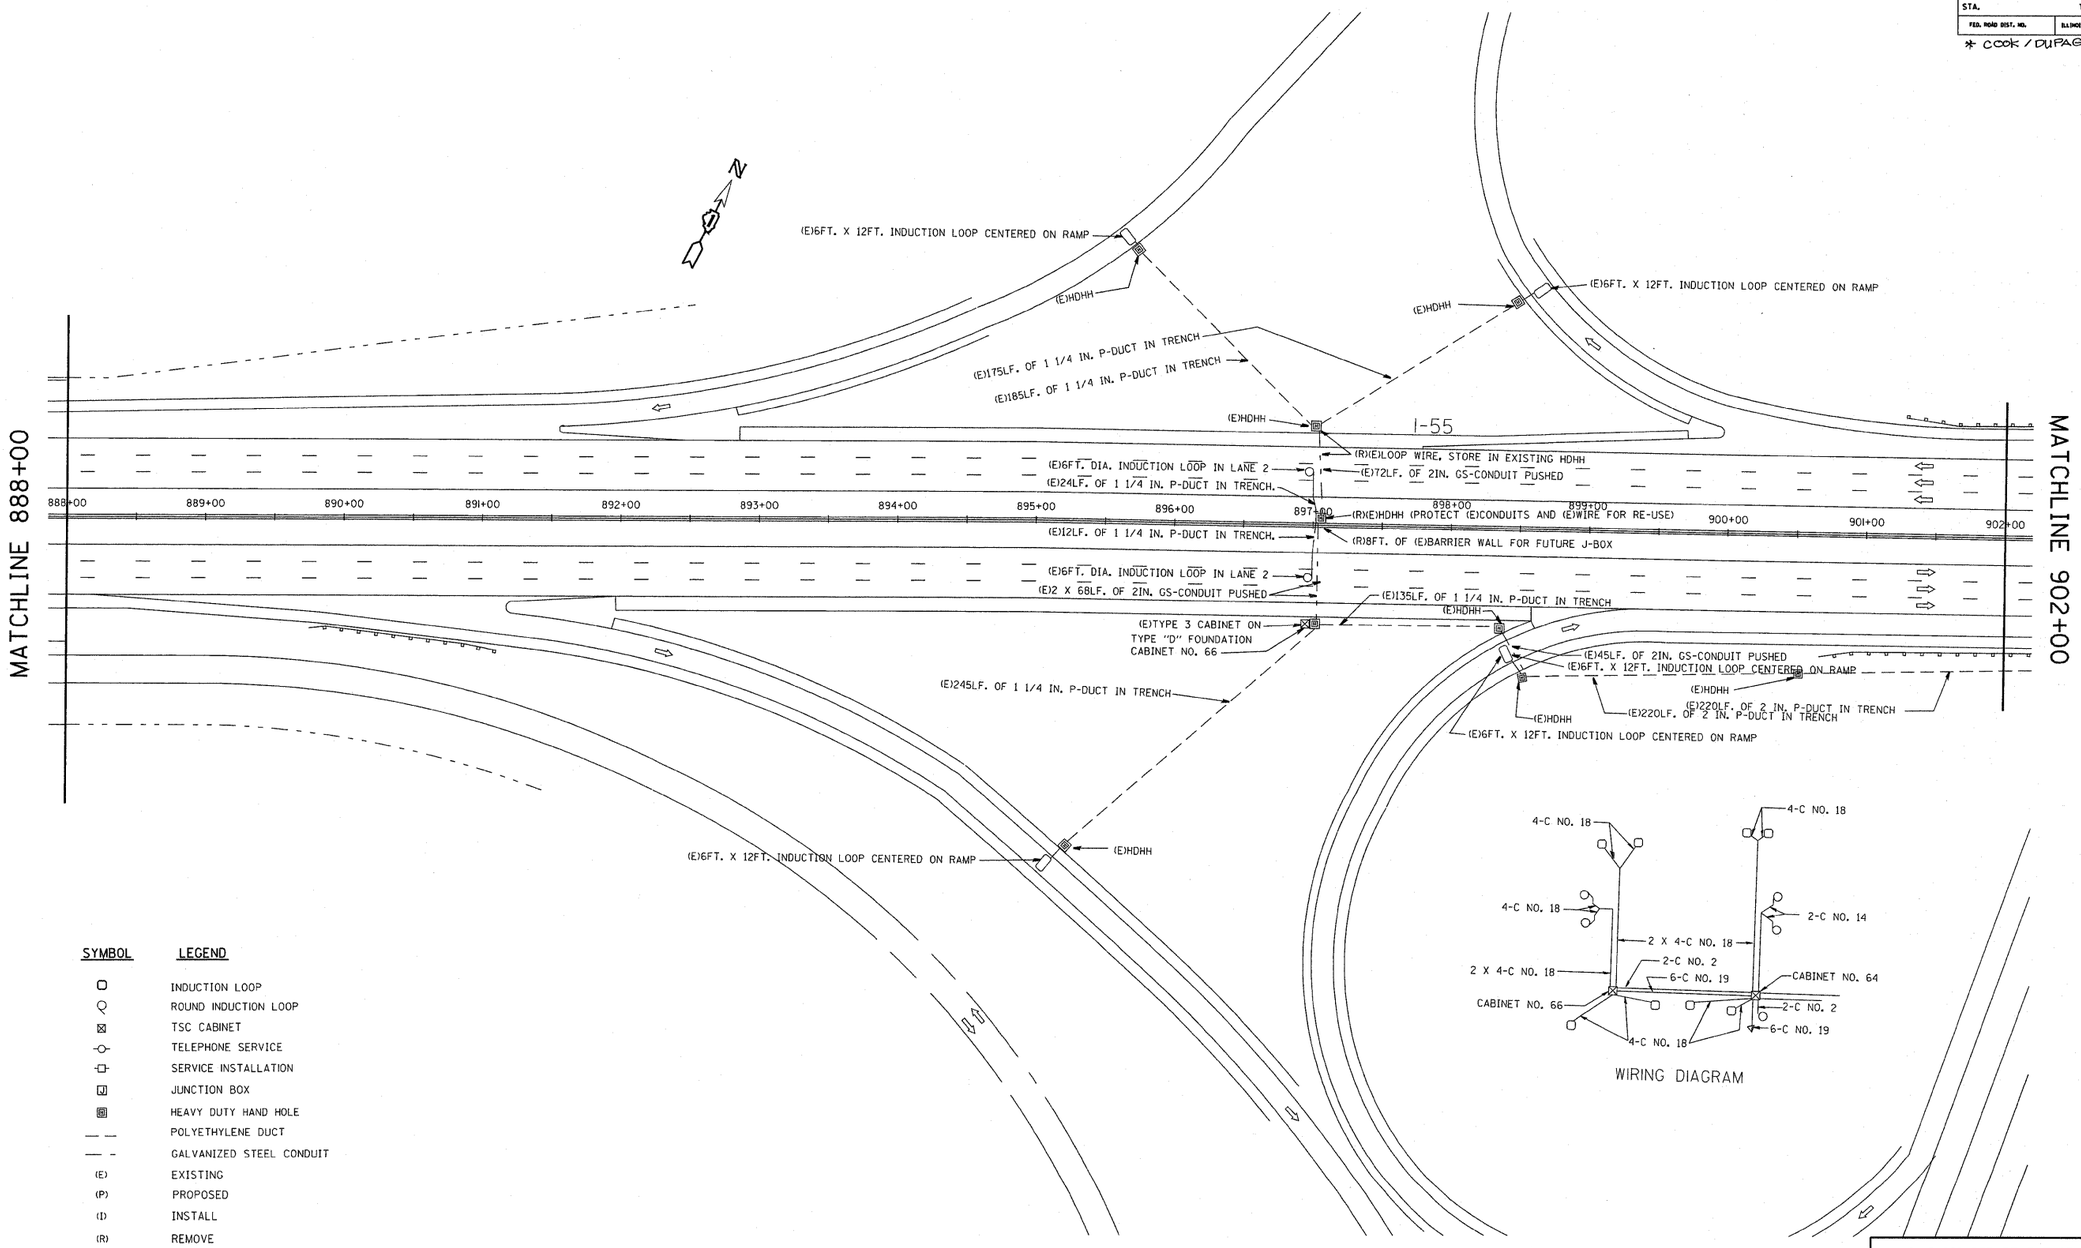

SYMBOL	LEGEND
▢	INDUCTION LOOP
○	ROUND INDUCTION LOOP
⊠	TSC CABINET
—o—	TELEPHONE SERVICE
—□—	SERVICE INSTALLATION
J	JUNCTION BOX
▣	HEAVY DUTY HAND HOLE
— —	POLYETHYLENE DUCT
—— -	GALVANIZED STEEL CONDUIT
(E)	EXISTING
(P)	PROPOSED
(I)	INSTALL
(R)	REMOVE
P	PUSHED
T	TRENCHED

WIRING DIAGRAM

EXISTING/REMOVAL

REVISIONS	
NAME	DATE
J.G.	12-94
J.G.	05-08-95
T.C.	05-31-95
J.G.	10-29-2010

ILLINOIS DEPARTMENT OF TRANSPORTATION
TRAFFIC SYSTEMS CENTER
I-55 STEVENSON

WEST OF CASS AVENUE INSTALLATION

SCALE: VERT. 50:1
HORIZ. 50:1
DATE 6-14-94

DRAWN BY G.M.
CHECKED BY J.G.

RD=C: EJOEI55BUS2010 RFSTEVEL.DGN
RF=STEVE.DGN

VI=888

TRAFFIC SYSTEMS CENTER