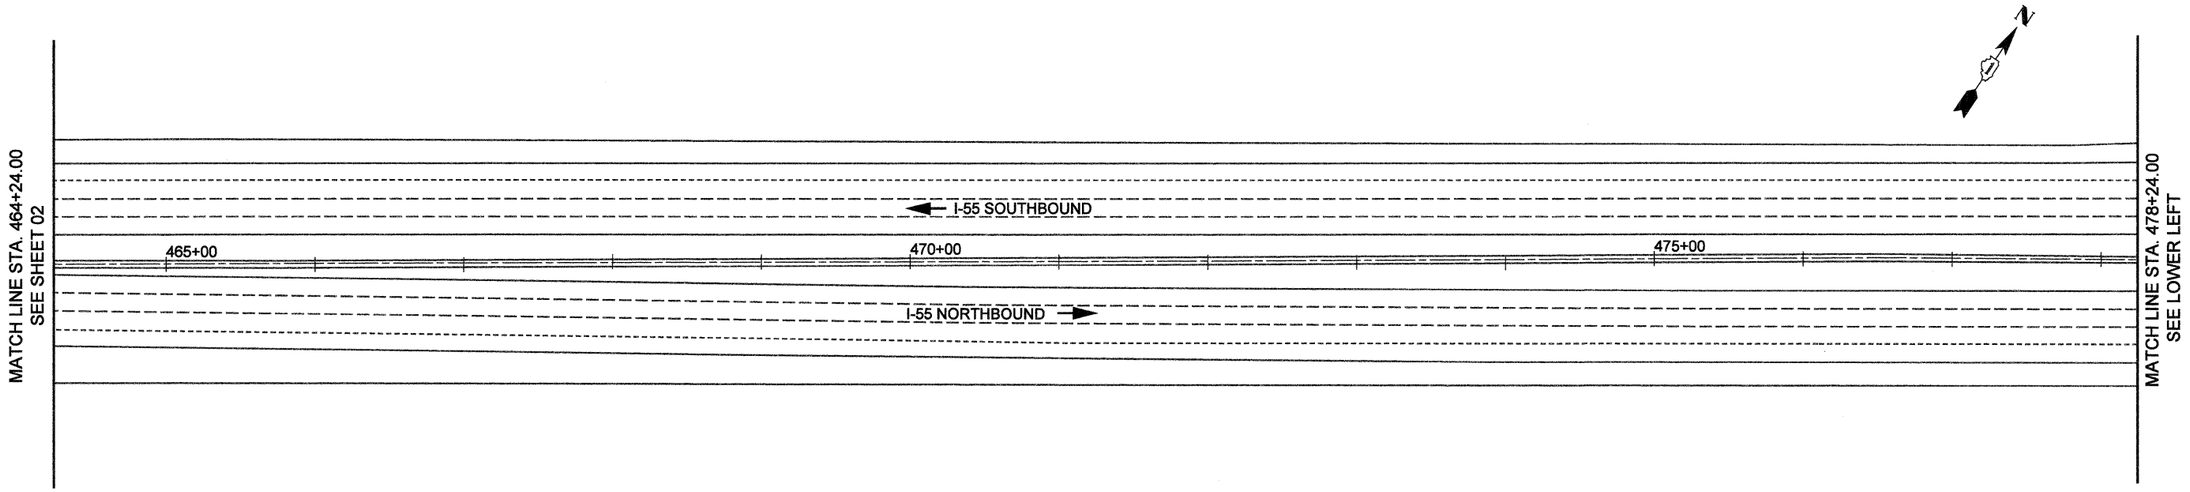

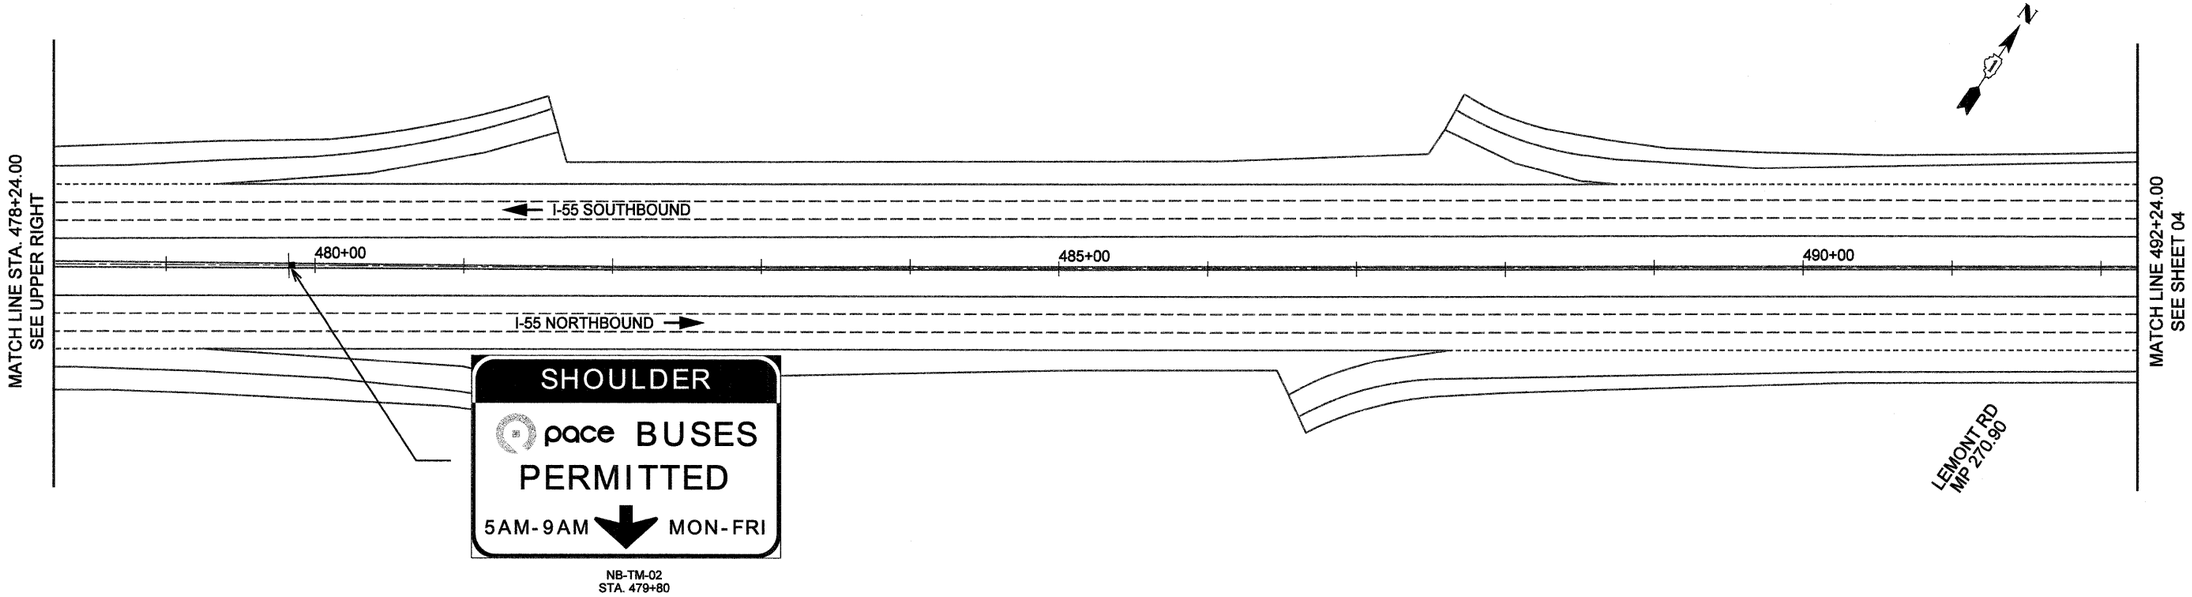

0 50 100
SCALE IN FEET

1.13.11

FILE NAME = $FILEL$	USER NAME = $USER$	DESIGNED - SEW	REVISED -
		DRAWN - SEW	REVISED -
	PLOT SCALE = $SCALE$	CHECKED - ST	REVISED -
	PLOT DATE = $DATE$	DATE - 12/2010	REVISED -

STATE OF ILLINOIS
DEPARTMENT OF TRANSPORTATION

SIGNING PLAN
I-55 BUS ON SHOULDER PROJECT

SCALE: 1" = 50' | SHEET NO. 03 OF 14 SHEETS | STA. 464+24.00 TO STA. 492+24.00

F.A.I. RTE.	SECTION	COUNTY	TOTAL SHEETS	SHEET NO.
55	2010-079-RS	DUPAGE	96	68
		CONTRACT NO. 60L67		
		ILLINOIS FED. AID PROJECT		