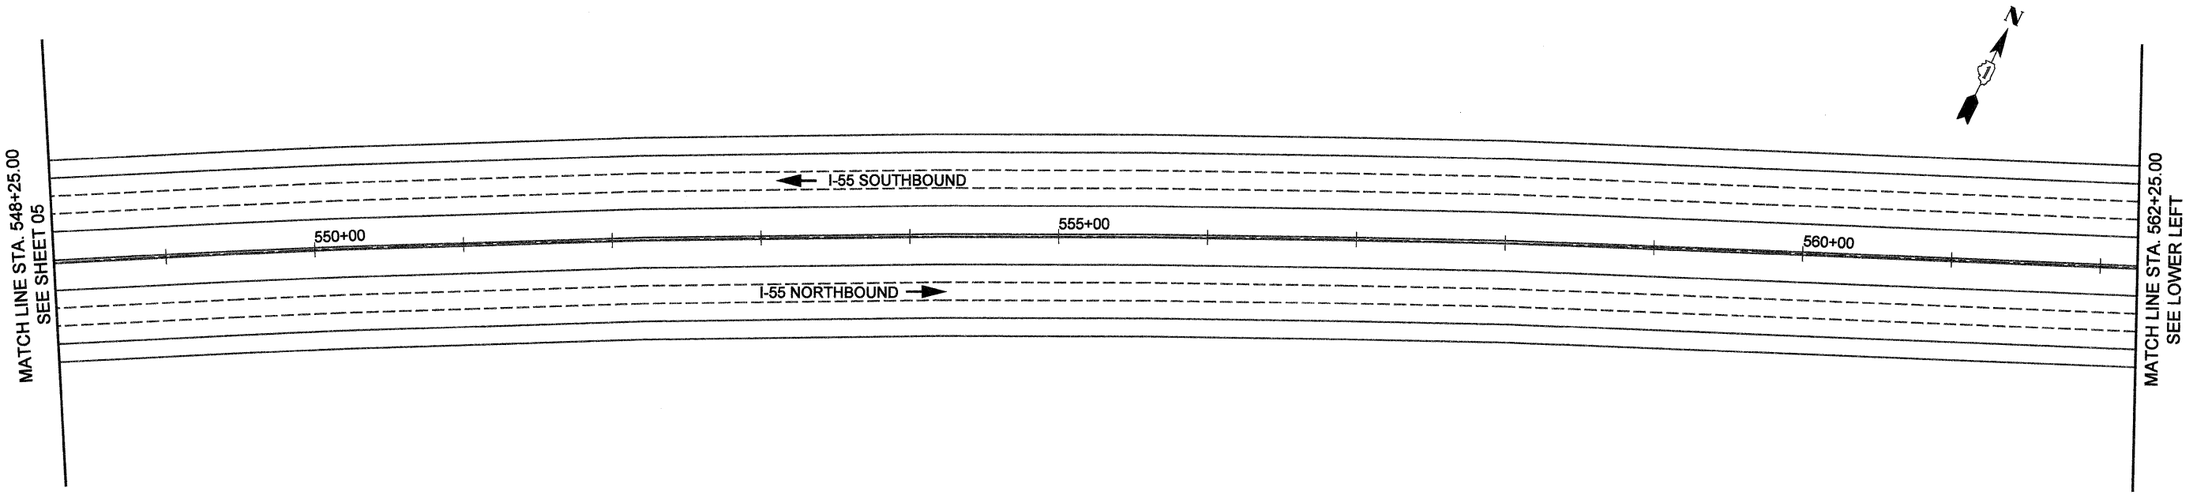

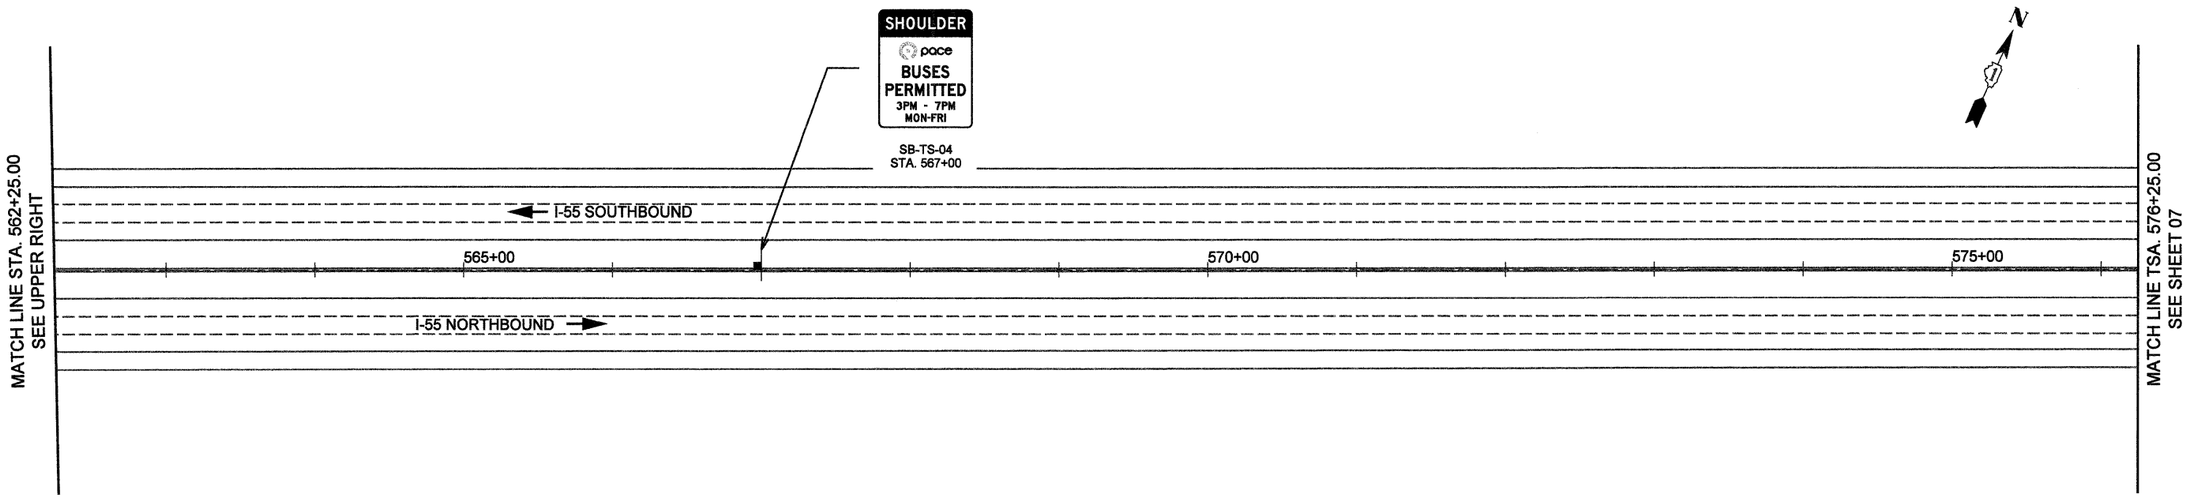

0 50 100
SCALE IN FEET

1-13-11

FILE NAME = $FILEL$	USER NAME = $USER$	DESIGNED - SEW	REVISED -
		DRAWN - SEW	REVISED -
	PLOT SCALE = $SCALE$	CHECKED - ST	REVISED -
	PLOT DATE = $DATE$	DATE - 12/2010	REVISED -

STATE OF ILLINOIS
DEPARTMENT OF TRANSPORTATION

SIGNING PLAN
I-55 BUS ON SHOULDER PROJECT

SCALE: 1" = 50' | SHEET NO. 06 OF 14 SHEETS | STA. 548+25.00 TO STA. 576+25.00

F.A.I. RTE.	SECTION	COUNTY	TOTAL SHEETS	SHEET NO.
55	2010-079-RS	DUPAGE	96	71

CONTRACT NO. 60L67

ILLINOIS FED. AID PROJECT