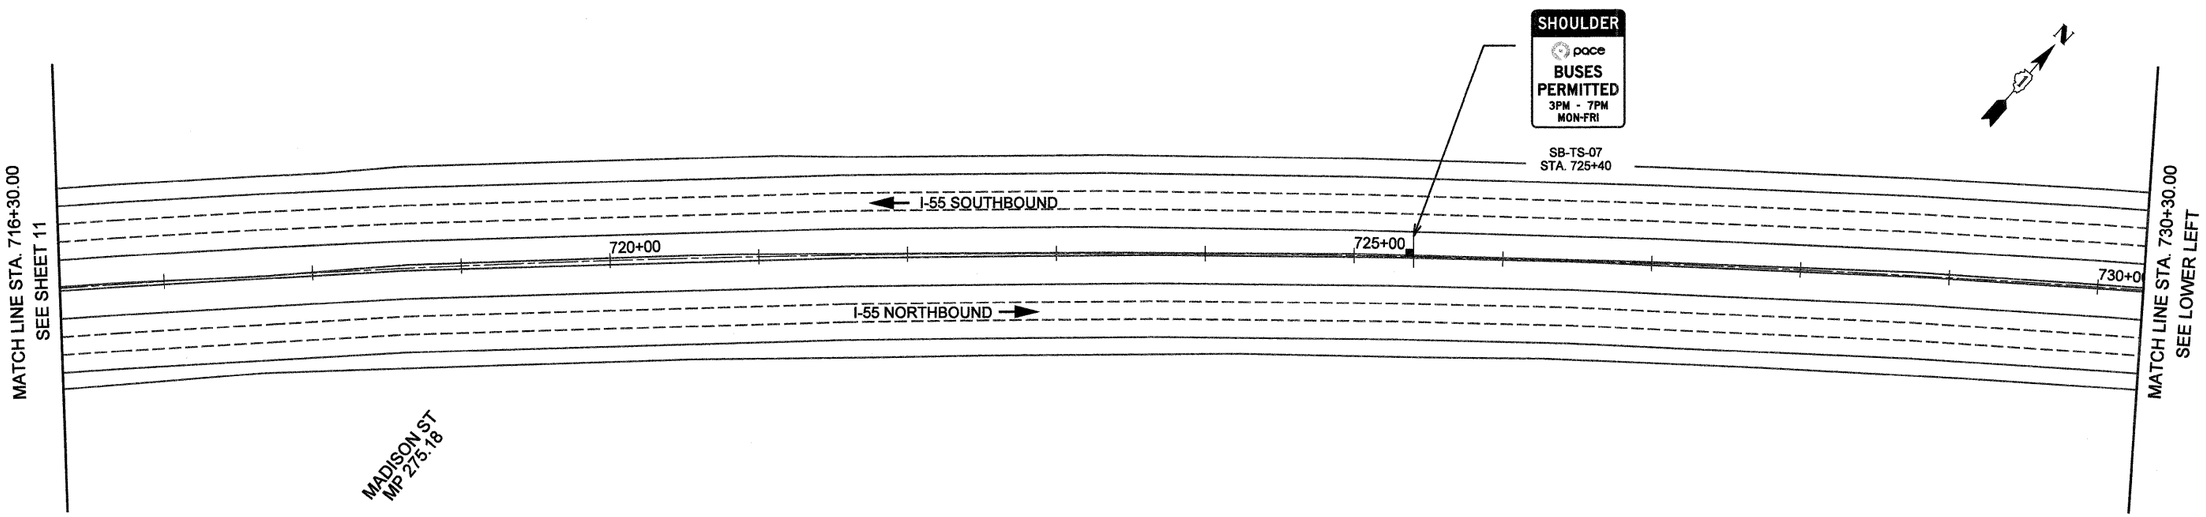

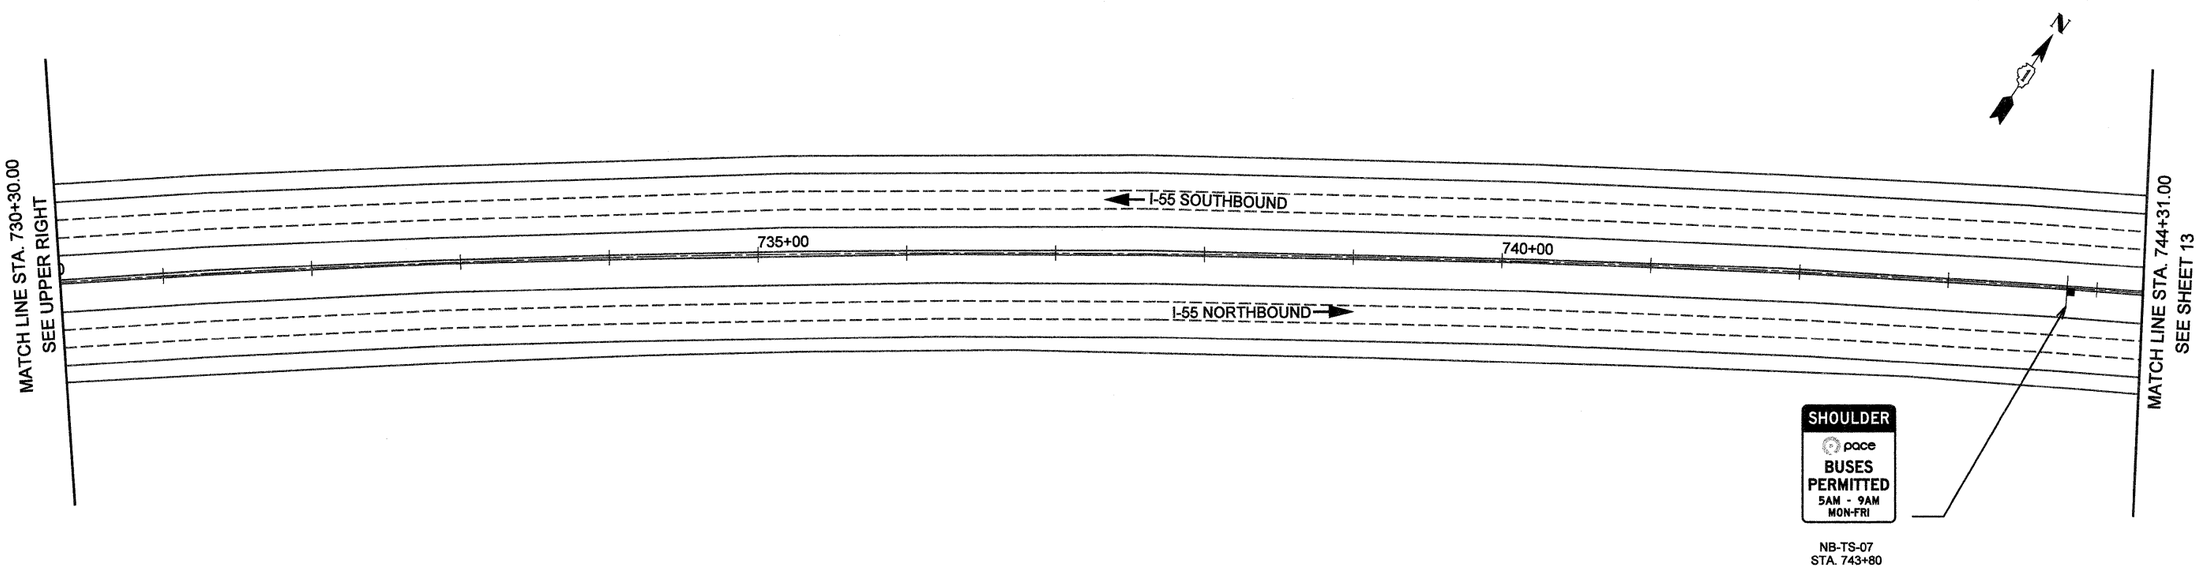

0 50 100
SCALE IN FEET

1.13.11

FILE NAME = $FILEL$	USER NAME = $USER$	DESIGNED - SEW	REVISED -	STATE OF ILLINOIS DEPARTMENT OF TRANSPORTATION	SIGNING PLAN I-55 BUS ON SHOULDER PROJECT	F.A.I. RTE.	SECTION	COUNTY	TOTAL SHEETS / SHEET NO.
		DRAWN - SEW	REVISED -			55	2010-079-RS	DUPAGE	96 / 77
	PLOT SCALE = $SCALE$	CHECKED - ST	REVISED -					CONTRACT NO. 60L67	
	PLOT DATE = $DATE$	DATE - 12/2010	REVISED -		SCALE: 1" = 50' / SHEET NO. 12 OF 14 SHEETS / STA. 716+30.00 TO STA. 744+31.00		ILLINOIS	FED. AID PROJECT	