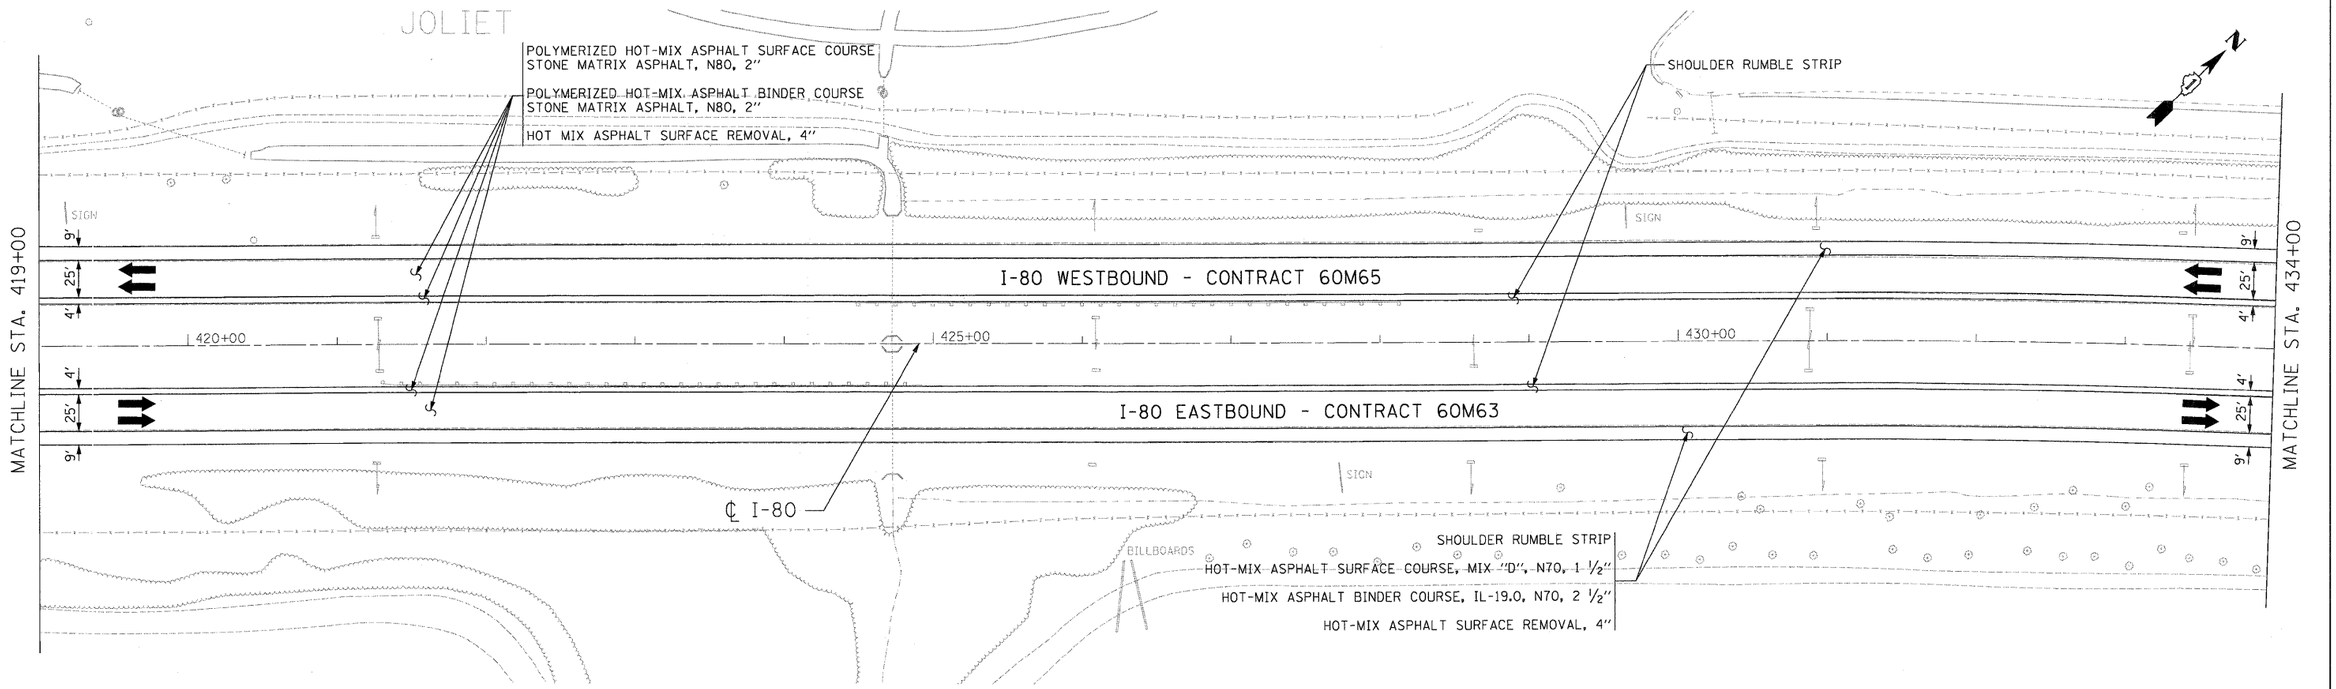

NOTES

1. ALL EASTBOUND WORK IS IN CONTRACT 60M63 AND ALL WESTBOUND WORK IS IN CONTRACT 60M65.

USER NAME = default	DESIGNED - JAM	REVISED -
PLOT SCALE = $SCALE$	DRAWN - JAM	REVISED -
PLOT DATE = 1/17/2011	CHECKED - RR	REVISED -
	DATE - 01/19/2011	REVISED -

HBP Illinois Partners

STATE OF ILLINOIS
DEPARTMENT OF TRANSPORTATION

PROPOSED ROADWAY PLAN
I-80 MAINLINE

SCALE: 1"=50' | SHEET NO. 14 OF 18 SHEETS | STA. 419+00.00 TO STA. 449+00.00

F.A.I. RTE.	SECTION	COUNTY	TOTAL SHEETS	SHEET NO.
80	99(3&4)RS-4	WILL	117	25
		CONTRACT NO. 60M65		
FED. ROAD DIST. NO.	ILLINOIS	FED. AID PROJECT		

FILE NAME = c:\caddlib\pw\rrose\pwgreat_lakes\dms34565\D160M66-Sht-PropPlan26.dgn