GUIDE SIGN SEQUENCE NUMBERING CODE

EB - TR - 03

DIRECTION OF TRAFFIC
EB - EASTBOUND FAI 80
WB - WESTBOUND FAI 80

SIGN PANEL NUMBER

MOUNTING TYPE
TR - TRUSS
CL - CANTILEVER
BM - BRIDGE MOUNTED
WP - WOOD POST
BS - BREAKAWAY STEEL
LP - LIGHTPOLE
MP - METAL POST

SEE SHEET 8 FOR PAVEMENT MARKING LEGEND

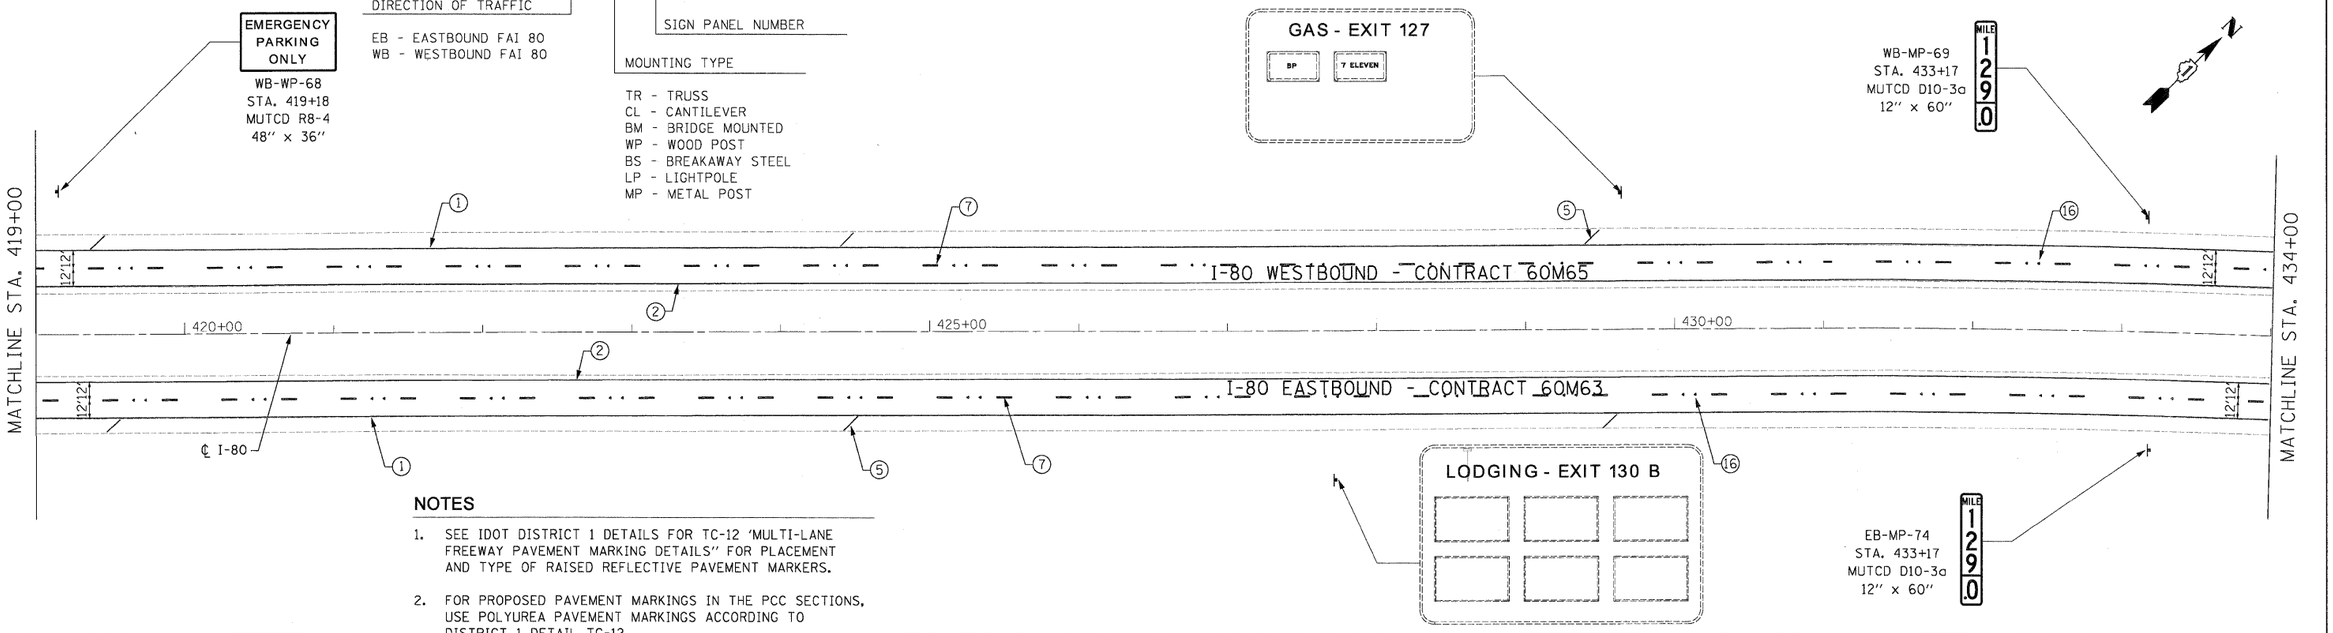

NOTES

1. SEE IDOT DISTRICT 1 DETAILS FOR TC-12 'MULTI-LANE FREEWAY PAVEMENT MARKING DETAILS" FOR PLACEMENT AND TYPE OF RAISED REFLECTIVE PAVEMENT MARKERS.
2. FOR PROPOSED PAVEMENT MARKINGS IN THE PCC SECTIONS, USE POLYUREA PAVEMENT MARKINGS ACCORDING TO DISTRICT 1 DETAIL TC-12.
3. REFER TO ROADWAY PLANS FOR LIMITS OF RESURFACING.
4. ALL EASTBOUND WORK IS IN CONTRACT 60M63 AND ALL WESTBOUND WORK IS IN CONTRACT 60M65.

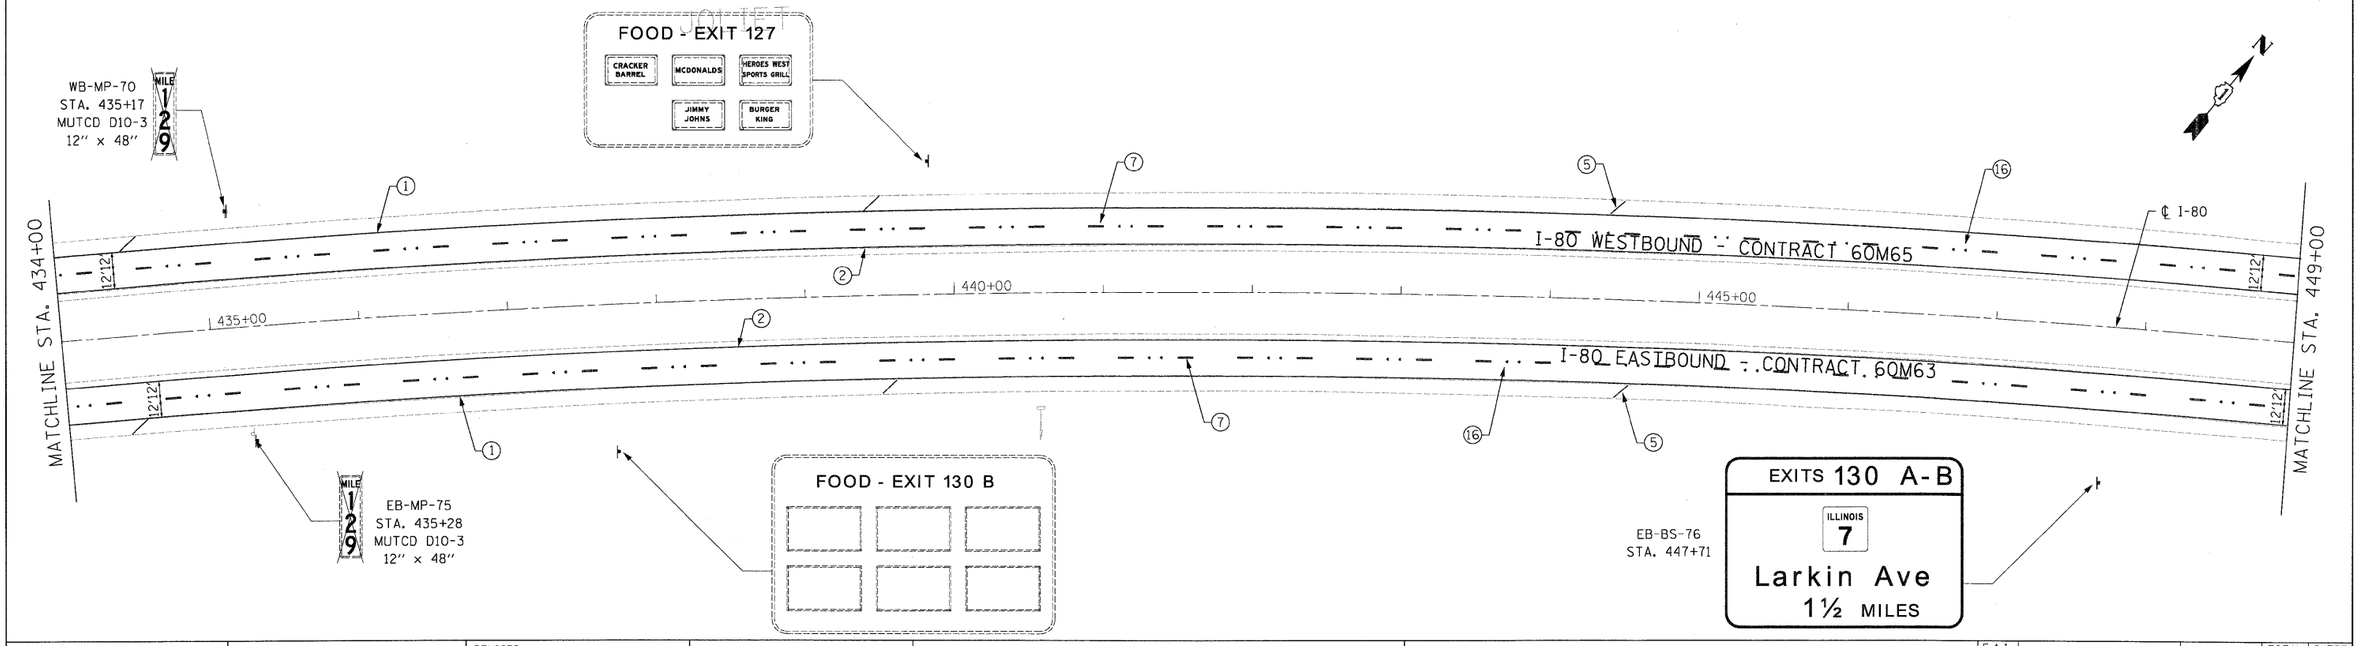

	DESIGNED - JC	REVISED -	HBP Illinois Partners	STATE OF ILLINOIS DEPARTMENT OF TRANSPORTATION	PAVEMENT MARKING & SIGNING PLAN I-80 MAINLINE	F.A.I. RTE.	SECTION	COUNTY	TOTAL SHEETS / SHEET NO.
USER NAME = default	DRAWN - JC	REVISED -				80	99(3&4)RS-4	WILL	117 / 67
PLOT SCALE = $SCALE$	CHECKED - RR	REVISED -						CONTRACT NO. 60M65	
PLOT DATE = 1/18/2011	DATE - 01/19/2011	REVISED -			SCALE: 1"=50' / SHEET NO. 14 OF 18 SHEETS / STA. 419+00.00 TO STA. 449+00.00	FED. ROAD DIST. NO.	ILLINOIS	FED. AID PROJECT	

FILE NAME = c:\caddlib\pw\rrose\pwgreat_lakes\dms34565\D160M66-sht-pmk06.dgn

1/18/2011 12:10:54 PM

$FILE$