1/18/2011 12:11:02 PM

NOTES

1. SEE IDOT DISTRICT 1 DETAILS FOR TC-12 "MULTI-LANE FREEWAY PAVEMENT MARKING DETAILS" FOR PLACEMENT AND TYPE OF RAISED REFLECTIVE PAVEMENT MARKERS.
2. FOR PROPOSED PAVEMENT MARKINGS IN THE PCC SECTIONS, USE POLYUREA PAVEMENT MARKINGS ACCORDING TO DISTRICT 1 DETAIL TC-12.
3. REFER TO ROADWAY PLANS FOR LIMITS OF RESURFACING.
4. ALL EASTBOUND WORK IS IN CONTRACT 60M64 AND ALL WESTBOUND WORK IS IN CONTRACT 60M66.

GUIDE SIGN SEQUENCE NUMBERING CODE

EB - TR - 03

- DIRECTION OF TRAFFIC: EB - EASTBOUND FAI 80; WB - WESTBOUND FAI 80
- MOUNTING TYPE: TR - TRUSS; CL - CANTILEVER; BM - BRIDGE MOUNTED; WP - WOOD POST; BS - BREAKAWAY STEEL; LP - LIGHTPOLE; MP - METAL POST
- SIGN PANEL NUMBER

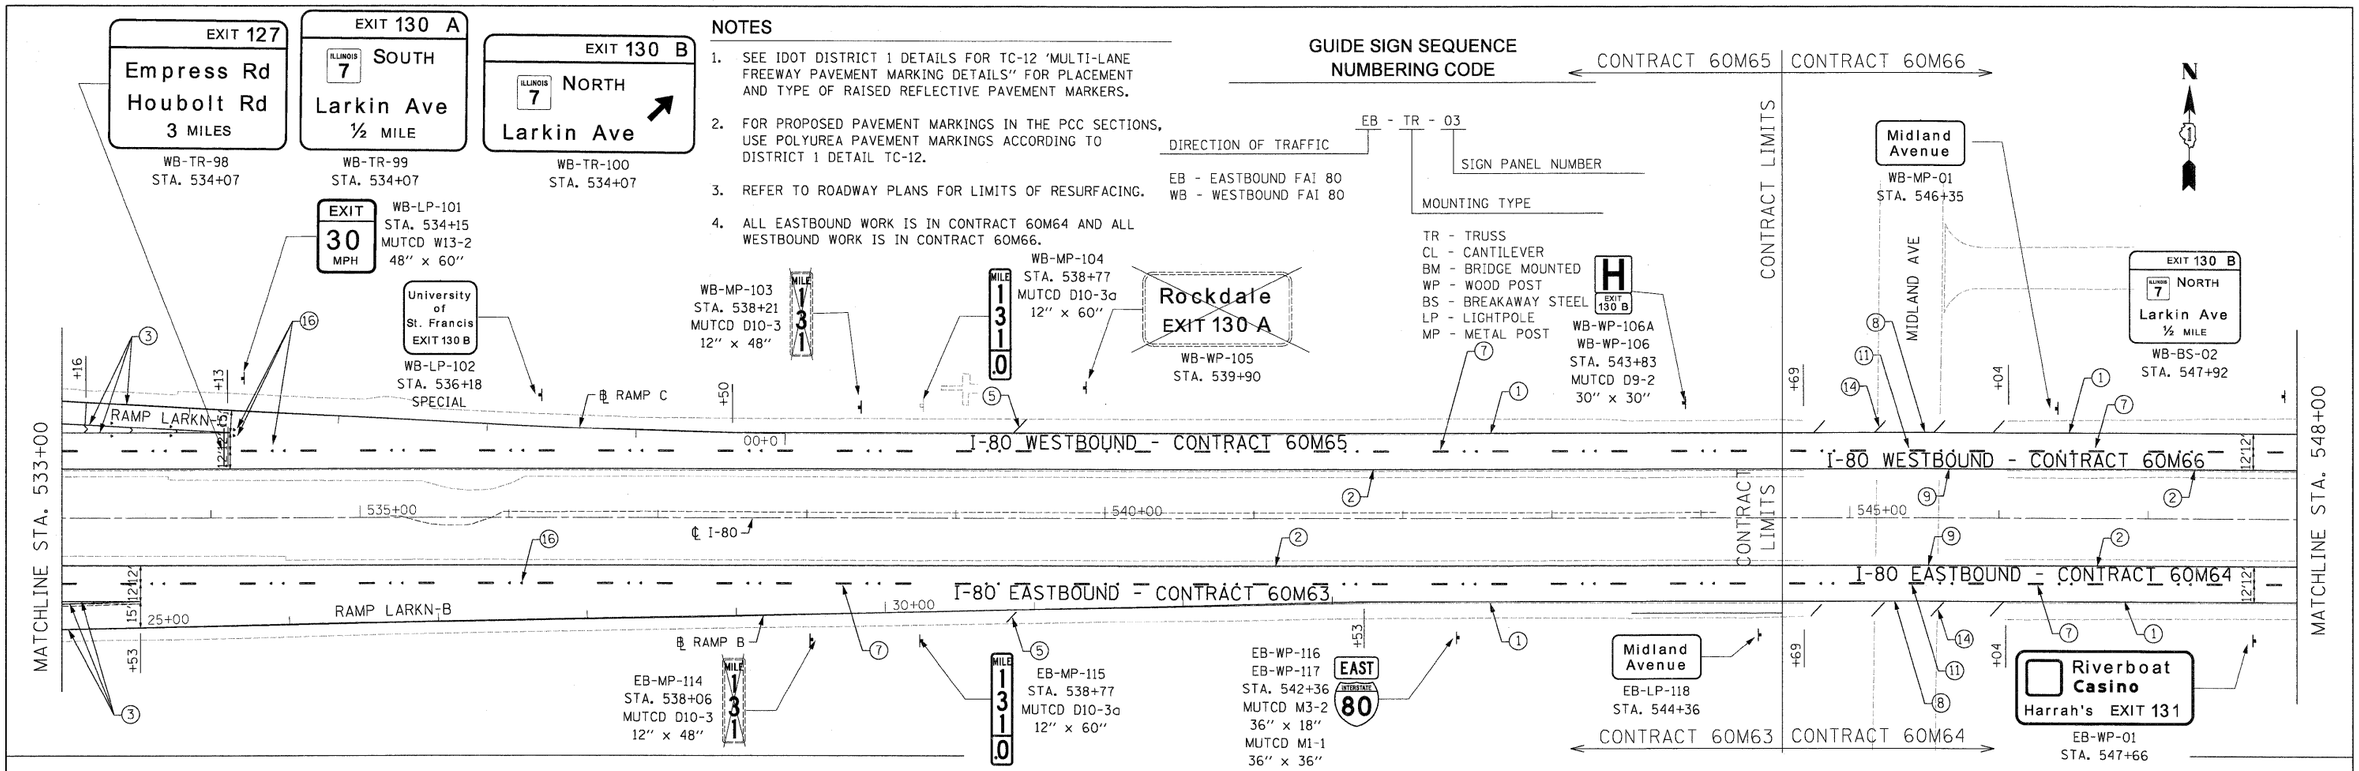

1. THERMOPLASTIC PAVEMENT MARKING - LINE 4" (WHITE EDGE LINE)
2. THERMOPLASTIC PAVEMENT MARKING - LINE 4" (YELLOW EDGE LINE)
3. THERMOPLASTIC PAVEMENT MARKING - LINE 8" (WHITE EDGE LINE)
4. THERMOPLASTIC PAVEMENT MARKING - LINE 12" (WHITE GORE CHEVRONS SPACED @ 30' CENTERS)
5. THERMOPLASTIC PAVEMENT MARKING - LINE 12" (WHITE SHOULDER DIAGONALS SPACED @ 500' CENTERS)
6. THERMOPLASTIC PAVEMENT MARKING - LINE 4" (WHITE 2' DASH , 6' SKIP)
7. PREFORMED PLASTIC PAVEMENT MARKING , TYPE B - INLAID - LINE 5" (WHITE 10' DASH , 30' SKIP)
8. POLYUREA PAVEMENT MARKING TYPE I - LINE 4" (WHITE EDGE LINE - P.C.C. PVT. ONLY)
9. POLYUREA PAVEMENT MARKING TYPE I - LINE 4" (YELLOW EDGE LINE - P.C.C. PVT. ONLY)
10. POLYUREA PAVEMENT MARKING TYPE I - LINE 4" (WHITE 2' DASH , 6' SKIP - P.C.C PVT. ONLY)
11. POLYUREA PAVEMENT MARKING TYPE I - LINE 5" (WHITE 10' DASH , 30' SKIP - P.C.C. PVT. ONLY)
12. POLYUREA PAVEMENT MARKING TYPE I - LINE 8" (WHITE EDGE LINE - P.C.C. PVT. ONLY)
13. POLYUREA PAVEMENT MARKING TYPE I - LINE 12" (WHITE GORE CHEVRONS SPACED @ 30' CENTERS - P.C.C. PVT. ONLY)
14. POLYUREA PAVEMENT MARKING TYPE I - LINE 12" (WHITE SHOULDER DIAGONALS SPACED @ 500' CENTERS (40' AT BRIDGES))
15. RAISED REFLECTIVE PAVEMENT MARKER (1-WAY YELLOW / OPAQUE)
16. RAISED REFLECTIVE PAVEMENT MARKER (1-WAY CRYSTAL / OPAQUE)
17. RAISED REFLECTIVE PAVEMENT MARKER (BRIDGE)
18. THERMOPLASTIC PAVEMENT MARKING - LETTERS AND SYMBOLS
19. POLYUREA PAVEMENT MARKING TYPE I - LETTERS AND SYMBOLS
20. PREFORMED PLASTIC PAVEMENT MARKING, TYPE B - INLAID - LINE 8" (WHITE 3' DASH , 9' SKIP)
21. POLYUREA PAVEMENT MARKING TYPE I - LINE 8" (WHITE 3' DASH , 9' SKIP - P.C.C. PVT. ONLY)
22. PREFORMED PLASTIC PAVEMENT MARKING, TYPE B - INLAID - LINE 8"

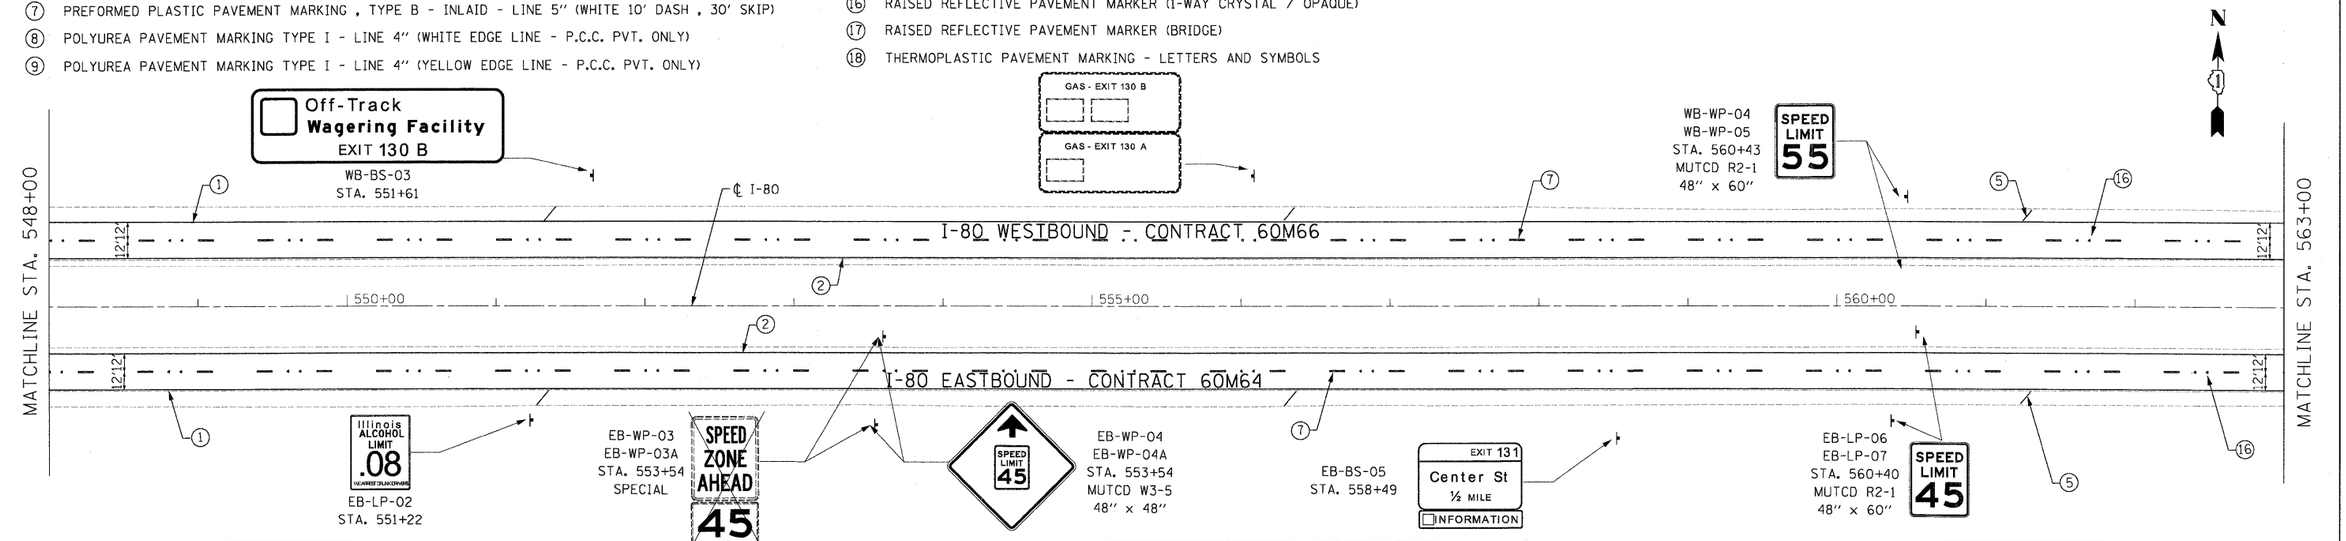

USER NAME = default	DESIGNED - JC	REVISED -	HBP Illinois Partners
PLOT SCALE = $SCALE$	DRAWN - JC	REVISED -	STATE OF ILLINOIS DEPARTMENT OF TRANSPORTATION
PLOT DATE = 1/18/2011	CHECKED - RR	REVISED -	PAVEMENT MARKING & SIGNING PLAN I-80 MAINLINE
	DATE - 01/19/2011	REVISED -	SCALE: 1"=50' SHEET NO. 18 OF 18 SHEETS STA. 533+00.00 TO STA. 563+00.00

F.A.I. RTE.	SECTION	COUNTY	TOTAL SHEETS	SHEET NO.
80	99(3&4)RS-4	WILL	117	71
		CONTRACT NO. 60M65		
FED. ROAD DIST. NO.	ILLINOIS	FED. AID PROJECT		

FILE NAME = c:\oaddlib\pw\rrose\pwgreat_lakes\dms34565\D160M66-sht-pmk10.dgn

$FILE$