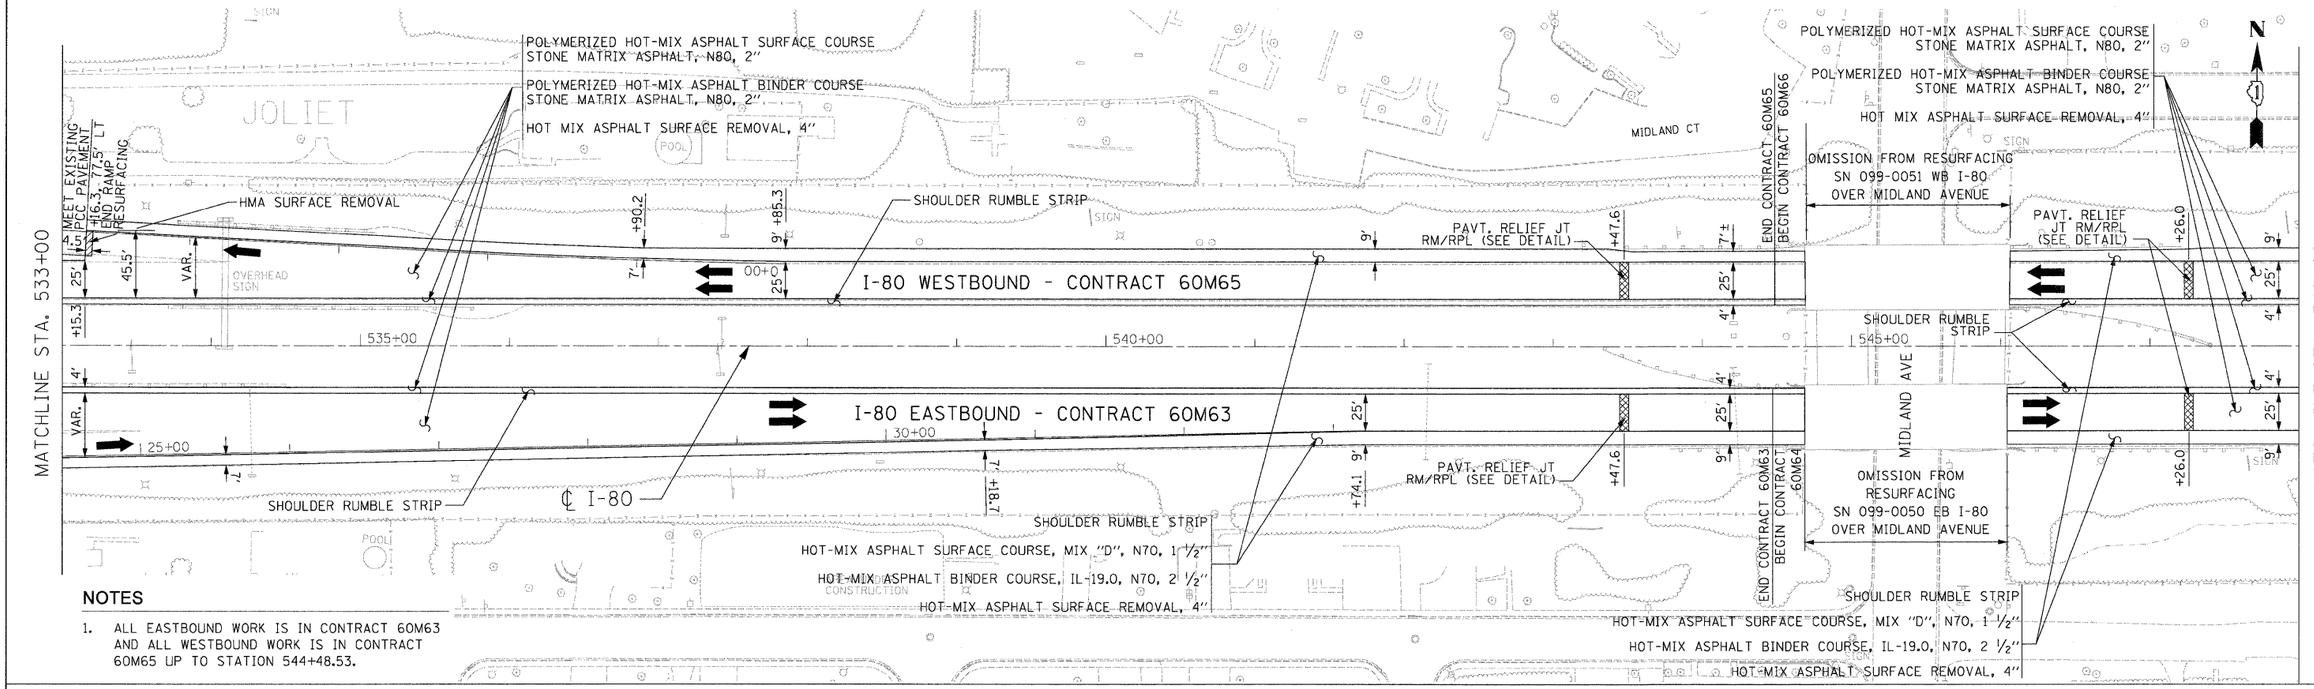

NOTES

1. ALL EASTBOUND WORK IS IN CONTRACT 60M63 AND ALL WESTBOUND WORK IS IN CONTRACT 60M65 UP TO STATION 544+48.53.

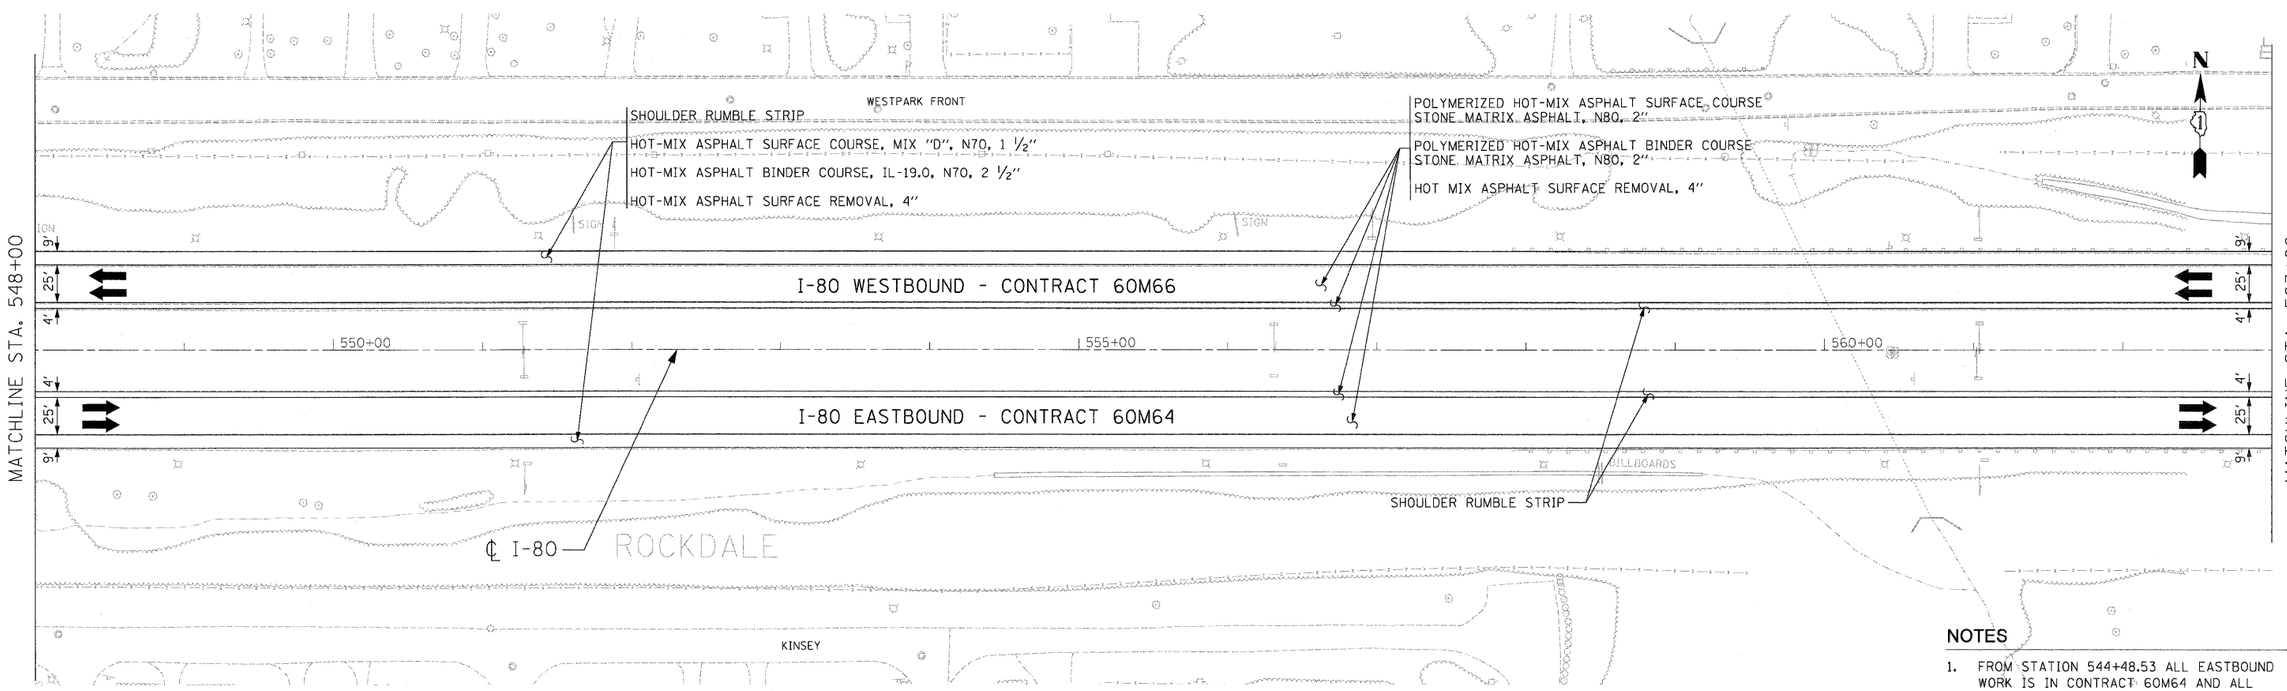

NOTES

1. FROM STATION 544+48.53 ALL EASTBOUND WORK IS IN CONTRACT 60M64 AND ALL WESTBOUND WORK IS IN CONTRACT 60M66.

USER NAME = default	DESIGNED - JAM	REVISED -
PLOT SCALE = $SCALE$	DRAWN - JAM	REVISED -
PLOT DATE = 1/19/2011	CHECKED - RR	REVISED -
	DATE - 1/20/2011	REVISED -

HBP Illinois Partners

STATE OF ILLINOIS
DEPARTMENT OF TRANSPORTATION

PROPOSED ROADWAY PLAN
I-80 MAINLINE

SCALE: 1"=50' | SHEET NO. 1 OF 18 SHEETS | STA. 533+00.00 TO STA. 563+00.00

F.A.I. RTE.	SECTION	COUNTY	TOTAL SHEETS	SHEET NO.
80	99(4&4-1)RS-3	WILL	203	15
		CONTRACT NO. 60M66		
FED. ROAD DIST. NO.	ILLINOIS	FED. AID PROJECT		

FILE NAME = c:\goddlib\pw\rrose\pwgreat_lakes\dms34565\D160M66-Sht-PropPlan10.dgn