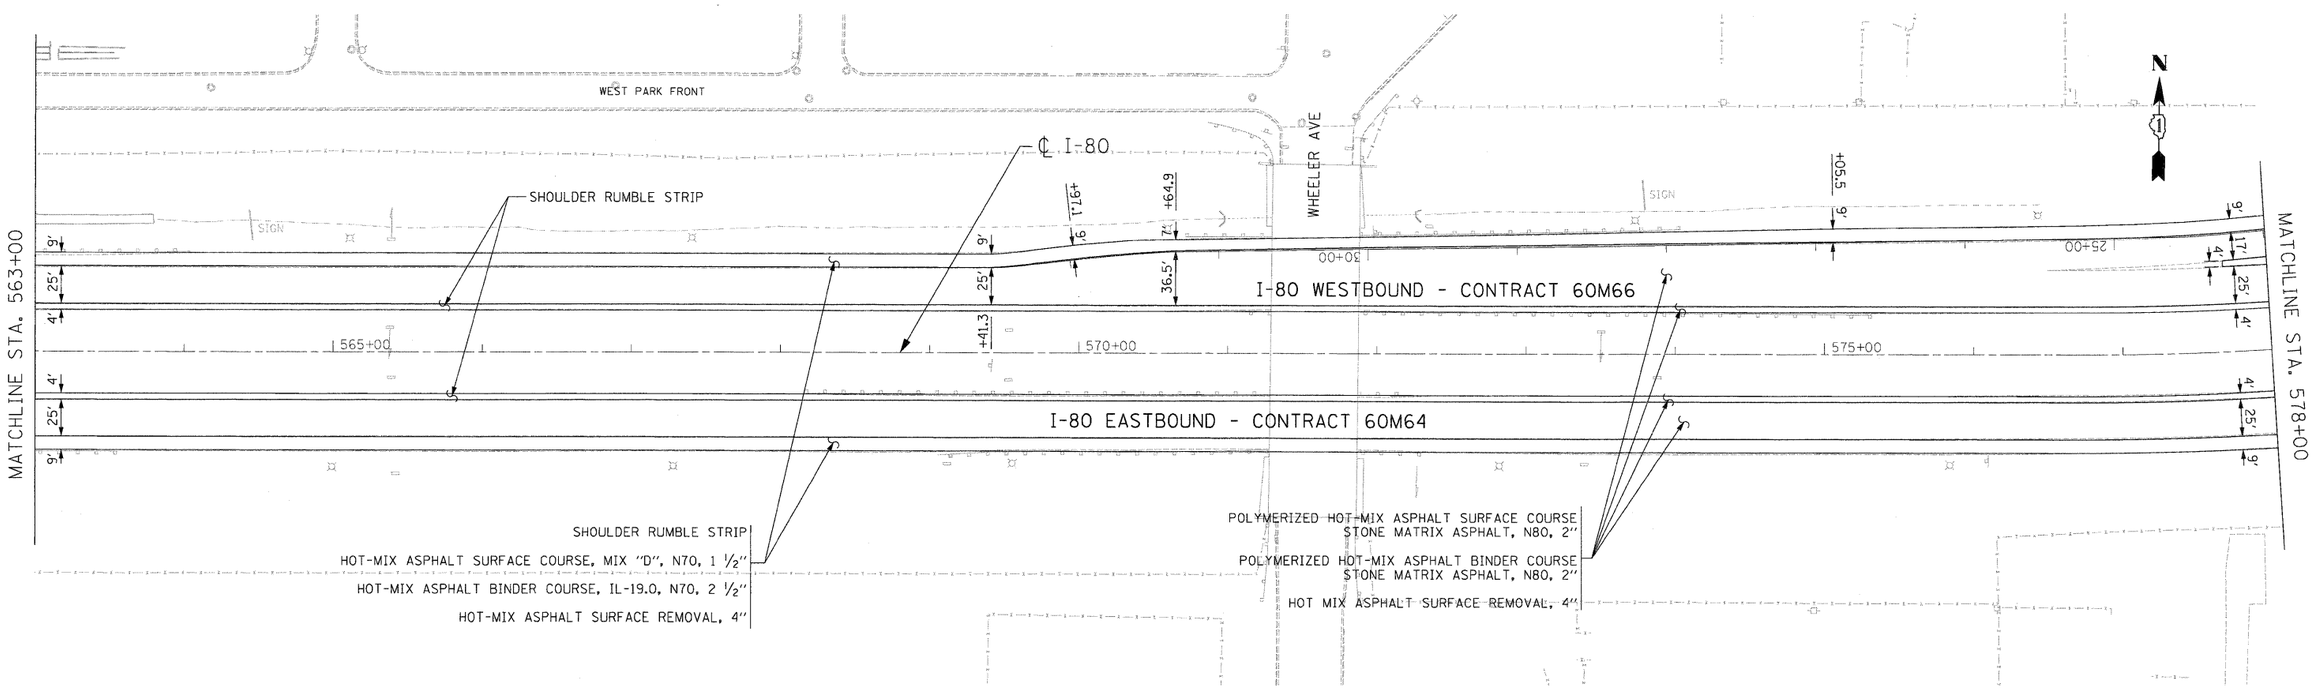

NOTES

1. ALL EASTBOUND WORK IS IN CONTRACT 60M64 AND ALL WESTBOUND WORK IS IN CONTRACT 60M66.

	DESIGNED - JAM	REVISED -	HBP Illinois Partners	STATE OF ILLINOIS DEPARTMENT OF TRANSPORTATION	PROPOSED ROADWAY PLAN I-80 MAINLINE	F.A.I. RTE.	SECTION	COUNTY	TOTAL SHEETS / SHEET NO.
USER NAME = default	DRAWN - JAM	REVISED -				80	99(4&4-1)RS-3	WILL	203 / 16
PLOT SCALE = $SCALE$	CHECKED - RR	REVISED -						CONTRACT NO. 60M66	
PLOT DATE = 1/19/2011	DATE - 1/20/2011	REVISED -			SCALE: 1"=50' / SHEET NO. 2 OF 18 SHEETS / STA. 563+00.00 TO STA. 578+00.00	FED. ROAD DIST. NO.	ILLINOIS	FED. AID PROJECT	

FILE NAME = c:\cadd\lib\px\rrose\pwgreat_lakes\dms34565\D160M66-Sht-PropPlan11.dgn