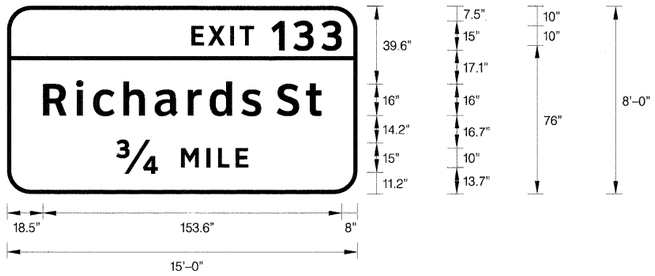

SIGN NUMBER	name	
WIDTH x HGHT.	15'–0" x 8'–0"	
BORDER WIDTH	2"	
CORNER RADIUS	12"	
MOUNTING	Overhead	
BACKGROUND	TYPE:	Reflective
	COLOR:	Green
LEGEND,BORDER	TYPE:	Reflective
	COLOR:	White,White

NOTE: Letter locations are panel edge to lower left corner

LETTER POSITIONS (X) IN INCHES																LENGTH	SERIES,SIZE
E	X	I	T	1	3	3											ClearviewHwy-5-W
94.8	103.3	114.7	119.6	135.8	147.2	161.7										77.3	10,15
R	i	c	h	a	r	d	s	S	t								ClearviewHwy-5-W
18.5	35.5	44.3	59.7	75.9	92.8	104.1	120.5	138.7	153.7							143.1	16,13
3/4	M	I	L	E													ClearviewHwy-5-W
56.3	89.3	102.4	108.3	117.4												67.5	15,10

SIGN NO. WB-BS-70 STA. 709+55

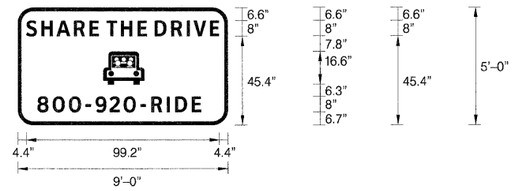

SIGN NUMBER	name	
WIDTH x HGHT.	9'–0" x 5'–0"	
BORDER WIDTH	1.75"	
CORNER RADIUS	8"	
MOUNTING	Ground	
BACKGROUND	TYPE:	Reflective
	COLOR:	Blue
LEGEND,BORDER	TYPE:	Reflective
	COLOR:	White,White

SYMBOL	ROT	X	Y	WID	HT
6–40	0	44	21	21	16.6

NOTE: Letter locations are string start to lower left corner

LETTER POSITIONS (X) IN INCHES																LENGTH	SERIES,SIZE
S	H	A	R	E	T	H	E	D	R	I	V	E					ClearviewHwy-4-W
4.4	12.2	19.9	28.9	37	45.6	53.1	61.7	70.4	79	87	90.5	98.9				99.2	8
8	0	0	–	9	2	0	–	R	I	D	E						ClearviewHwy-4-W
10.1	17.9	26.3	34.9	40	47.2	54.5	63.1	68.6	76.7	81	89.5					84.1	8

SIGN NO. WB-WP-72 STA. 720+12

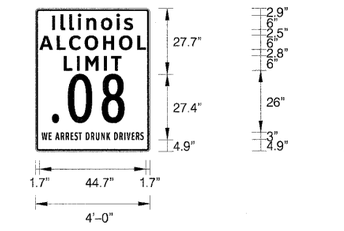

SIGN NUMBER	name	
WIDTH x HGHT.	4'–0" x 5'–0"	
BORDER WIDTH	0.63"	
CORNER RADIUS	1.13"	
MOUNTING	Ground	
BACKGROUND	TYPE:	Reflective
	COLOR:	White
LEGEND,BORDER	TYPE:	Reflective
	COLOR:	Black,Black

NOTE: Letter locations are panel edge to lower left corner

LETTER POSITIONS (X) IN INCHES																						LENGTH	SERIES,SIZE
I	I	I	i	n	o	i	s																ClearviewHwy-5-W
7.1	10.6	14.3	17.8	21.4	27.5	34.1	37.1															33.9	6,4,9
A	L	C	O	H	O	L																	ClearviewHwy-5-W
1.7	9	14.2	20.7	28.4	35.1	42.8																44.7	6
L	I	M	I	T																			ClearviewHwy-5-W
11.9	17.4	20.9	28.8	31.8																		24.1	6
W	E		A	R	R	E	S	T		D	R	U	N	K		D	R	I	V	E	R	S		ClearviewHwy-5-W
2.6	5.6	6.7	8.4	10.7	12.7	14.8	16.4	18.1	19.4	21.1	23.3	25.3	27.6	29.9	31.3	33.1	35.2	37.3	38.3	40.5	42.2	44.1	42.8	3
.	0	8																					ClearviewHwy-5-W
7	13.6	27.8																				30.7	27.4

SIGN NO. WB-MP-73 STA. 732+12
SIGN NO. WB-MP-95 STA. 865+26

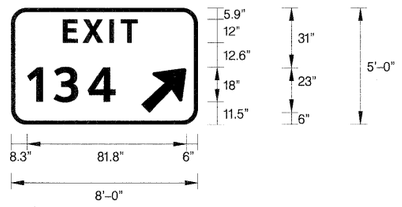

SIGN NUMBER	name	
WIDTH x HGHT.	8'–0" x 5'–0"	
BORDER WIDTH	1.5"	
CORNER RADIUS	8"	
MOUNTING	Ground	
BACKGROUND	TYPE:	Reflective
	COLOR:	Green
LEGEND,BORDER	TYPE:	Reflective
	COLOR:	White,White

SYMBOL	ROT	X	Y	WID	HT
ARROW	45	67	6	20.9	29.2

NOTE: Letter locations are panel edge to lower left corner

LETTER POSITIONS (X) IN INCHES																LENGTH	SERIES,SIZE
E	X	I	T														ClearviewHwy-5-W
26.6	36.9	50.6	56.5													38.5	12
1	3	4															ClearviewHwy-5-W
8.3	21.9	39.4														45.3	18

SIGN NO. WB-WP-79 STA. 753+59

USER NAME = $USER$	DESIGNED - LED	REVISED -
PLOT SCALE = $SCALE$	DRAWN - LED	REVISED -
PLOT DATE = $DATE$	CHECKED - DT	REVISED -
FILE NAME = $FILEL$	DATE - 1/20/2011	REVISED -

HBP Illinois Partners

STATE OF ILLINOIS
DEPARTMENT OF TRANSPORTATION

SIGN PANEL DETAILS

SCALE: N.T.S. | SHEET NO. 7 OF 10 SHEETS | STA. | TO STA.

F.A.I. RTE.	SECTION	COUNTY	TOTAL SHEETS	SHEET NO.
80	99 (4&4-1) RS-3	WILL	203	86
		CONTRACT NO. 60M66		
FED. ROAD DIST. NO. 1	ILLINOIS	FED. AID PROJECT		