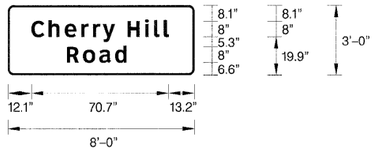

SIGN NUMBER	name
WIDTH x HGHT.	8'–0" x 3'–0"
BORDER WIDTH	1"
CORNER RADIUS	3"
MOUNTING	Ground
BACKGROUND	TYPE: Reflective
	COLOR: Green
LEGEND,BORDER	TYPE: Reflective
	COLOR: White,White

NOTE: Letter locations are panel edge to lower left corner

LETTER POSITIONS (X) IN INCHES																LENGTH	SERIES,SIZE
C	h	e	r	r	y	H	i	l	l								ClearviewHwy–5–W
12.1	21	29.2	37.8	43.8	48.8	61.6	70.6	75.3	80.3							70.7	8,6.5
R	o	a	d														ClearviewHwy–5–W
30.4	38.7	47.1	55.2													30.7	8,6.5

SIGN NO. WB-MP-87 STA. 797+73

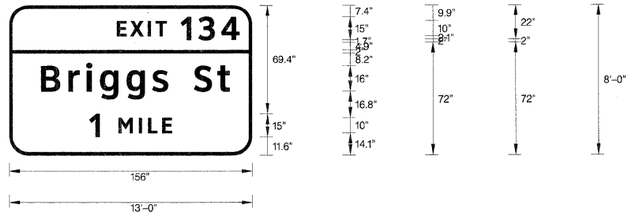

SIGN NUMBER	name
WIDTH x HGHT.	13'–0" x 8'–0"
BORDER WIDTH	2"
CORNER RADIUS	12"
MOUNTING	Ground
BACKGROUND	TYPE: Reflective
	COLOR: Green
LEGEND,BORDER	TYPE: Reflective
	COLOR: White,White

NOTE: Letter locations are panel edge to lower left corner

LETTER POSITIONS (X) IN INCHES																LENGTH	SERIES,SIZE
E	X	I	T	1	3	4											ClearviewHwy–5–W
69.2	77.7	89.1	94	110.2	121.6	136.2										78.8	10,15
B	r	i	g	g	s		S	t									ClearviewHwy–5–W
17.4	34.9	46.6	55.4	72.4	88.8	99	115.7	130.8								121.2	16,13
1	M	I	L	E													ClearviewHwy–5–W
51.4	70.2	83.3	89.2	98.3												67.8	15,10

SIGN NO. WB-BS-89 STA. 807+44

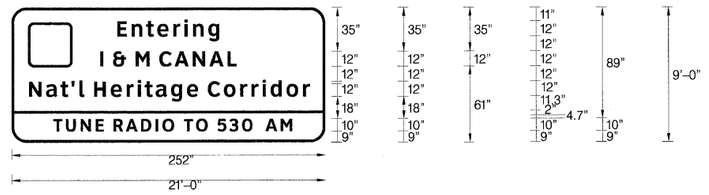

SIGN NUMBER	name
WIDTH x HGHT.	21'–0" x 9'–0"
BORDER WIDTH	2"
CORNER RADIUS	12"
MOUNTING	Ground
BACKGROUND	TYPE: Reflective
	COLOR: Brown
LEGEND,BORDER	TYPE: Reflective
	COLOR: White,White

NOTE: Letter locations are panel edge to lower left corner

LETTER POSITIONS (X) IN INCHES																				LENGTH	SERIES,SIZE
E	n	t	e	r	i	n	g														ClearviewHwy–5–W
85	96.6	108.3	117.2	130.1	138.8	145.9	158.3													82	12,9.8
I	&	M	C	A	N	A	L														ClearviewHwy–5–W
71.3	81.6	99.9	118.8	131	145.7	159	173.7													109.4	12
N	a	t	'	I	H	e	r	i	t	a	g	e	C	o	r	r	i	d	o	r	ClearviewHwy–5–W
14	27.8	39.3	48.2	54.6	66.4	79.7	92.6	101.3	107.2	115.9	128.2	140.9	157.7	170.6	183.9	192.9	201.6	208.2	220.9	234.2	225.7	12,9.8
T	U	N	E	R	A	D	I	O	T	O	5	3	0		A	M					ClearviewHwy–5–W
33.5	43.7	55.4	67.6	81.9	91.8	104	115.6	121.2	138.4	148.2	165.5	175.1	185.3	193.4	204	216.2					191.9	10

SIGN NO. WB-BS-91 STA. 833+02

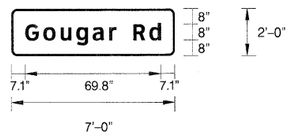

SIGN NUMBER	name
WIDTH x HGHT.	7'–0" x 2'–0"
BORDER WIDTH	1"
CORNER RADIUS	3"
MOUNTING	Ground
BACKGROUND	TYPE: Reflective
	COLOR: Green
LEGEND,BORDER	TYPE: Reflective
	COLOR: White,White

NOTE: Letter locations are panel edge to lower left corner

LETTER POSITIONS (X) IN INCHES																LENGTH	SERIES,SIZE
	G	o	u	g	a	r		R	d								ClearviewHwy–5–W
7.1	0	9.4	18.2	26.4	34.7	43.2	46.9	55.6	64							69.8	8,6.5

SIGN NO. WB-MP-93 STA. 849+80

USER NAME = $USER$	DESIGNED - LED	REVISED -	
PLOT SCALE = $SCALE$	DRAWN - LED	REVISED -	
PLOT DATE = $DATE$	CHECKED - DT	REVISED -	
FILE NAME = $FILEL$	DATE - 1/20/2011	REVISED -	

HBP Illinois Partners

STATE OF ILLINOIS
DEPARTMENT OF TRANSPORTATION

SIGN PANEL DETAILS

SCALE: N.T.S. | SHEET NO. 9 OF 10 SHEETS | STA. | TO STA.

F.A.I. RTE.	SECTION	COUNTY	TOTAL SHEETS	SHEET NO.
80	99 (4&4-1) RS-3	WILL	203	88
		CONTRACT NO. 60M66		
FED. ROAD DIST. NO. 1	ILLINOIS	FED. AID PROJECT		