FINAL SURVEY	NOTE BOOK	NO.
	SURVEYED	BY
	PLOTTED	DATE
	TEMPLATE	
	AREAS	
	AREAS CHECKED	

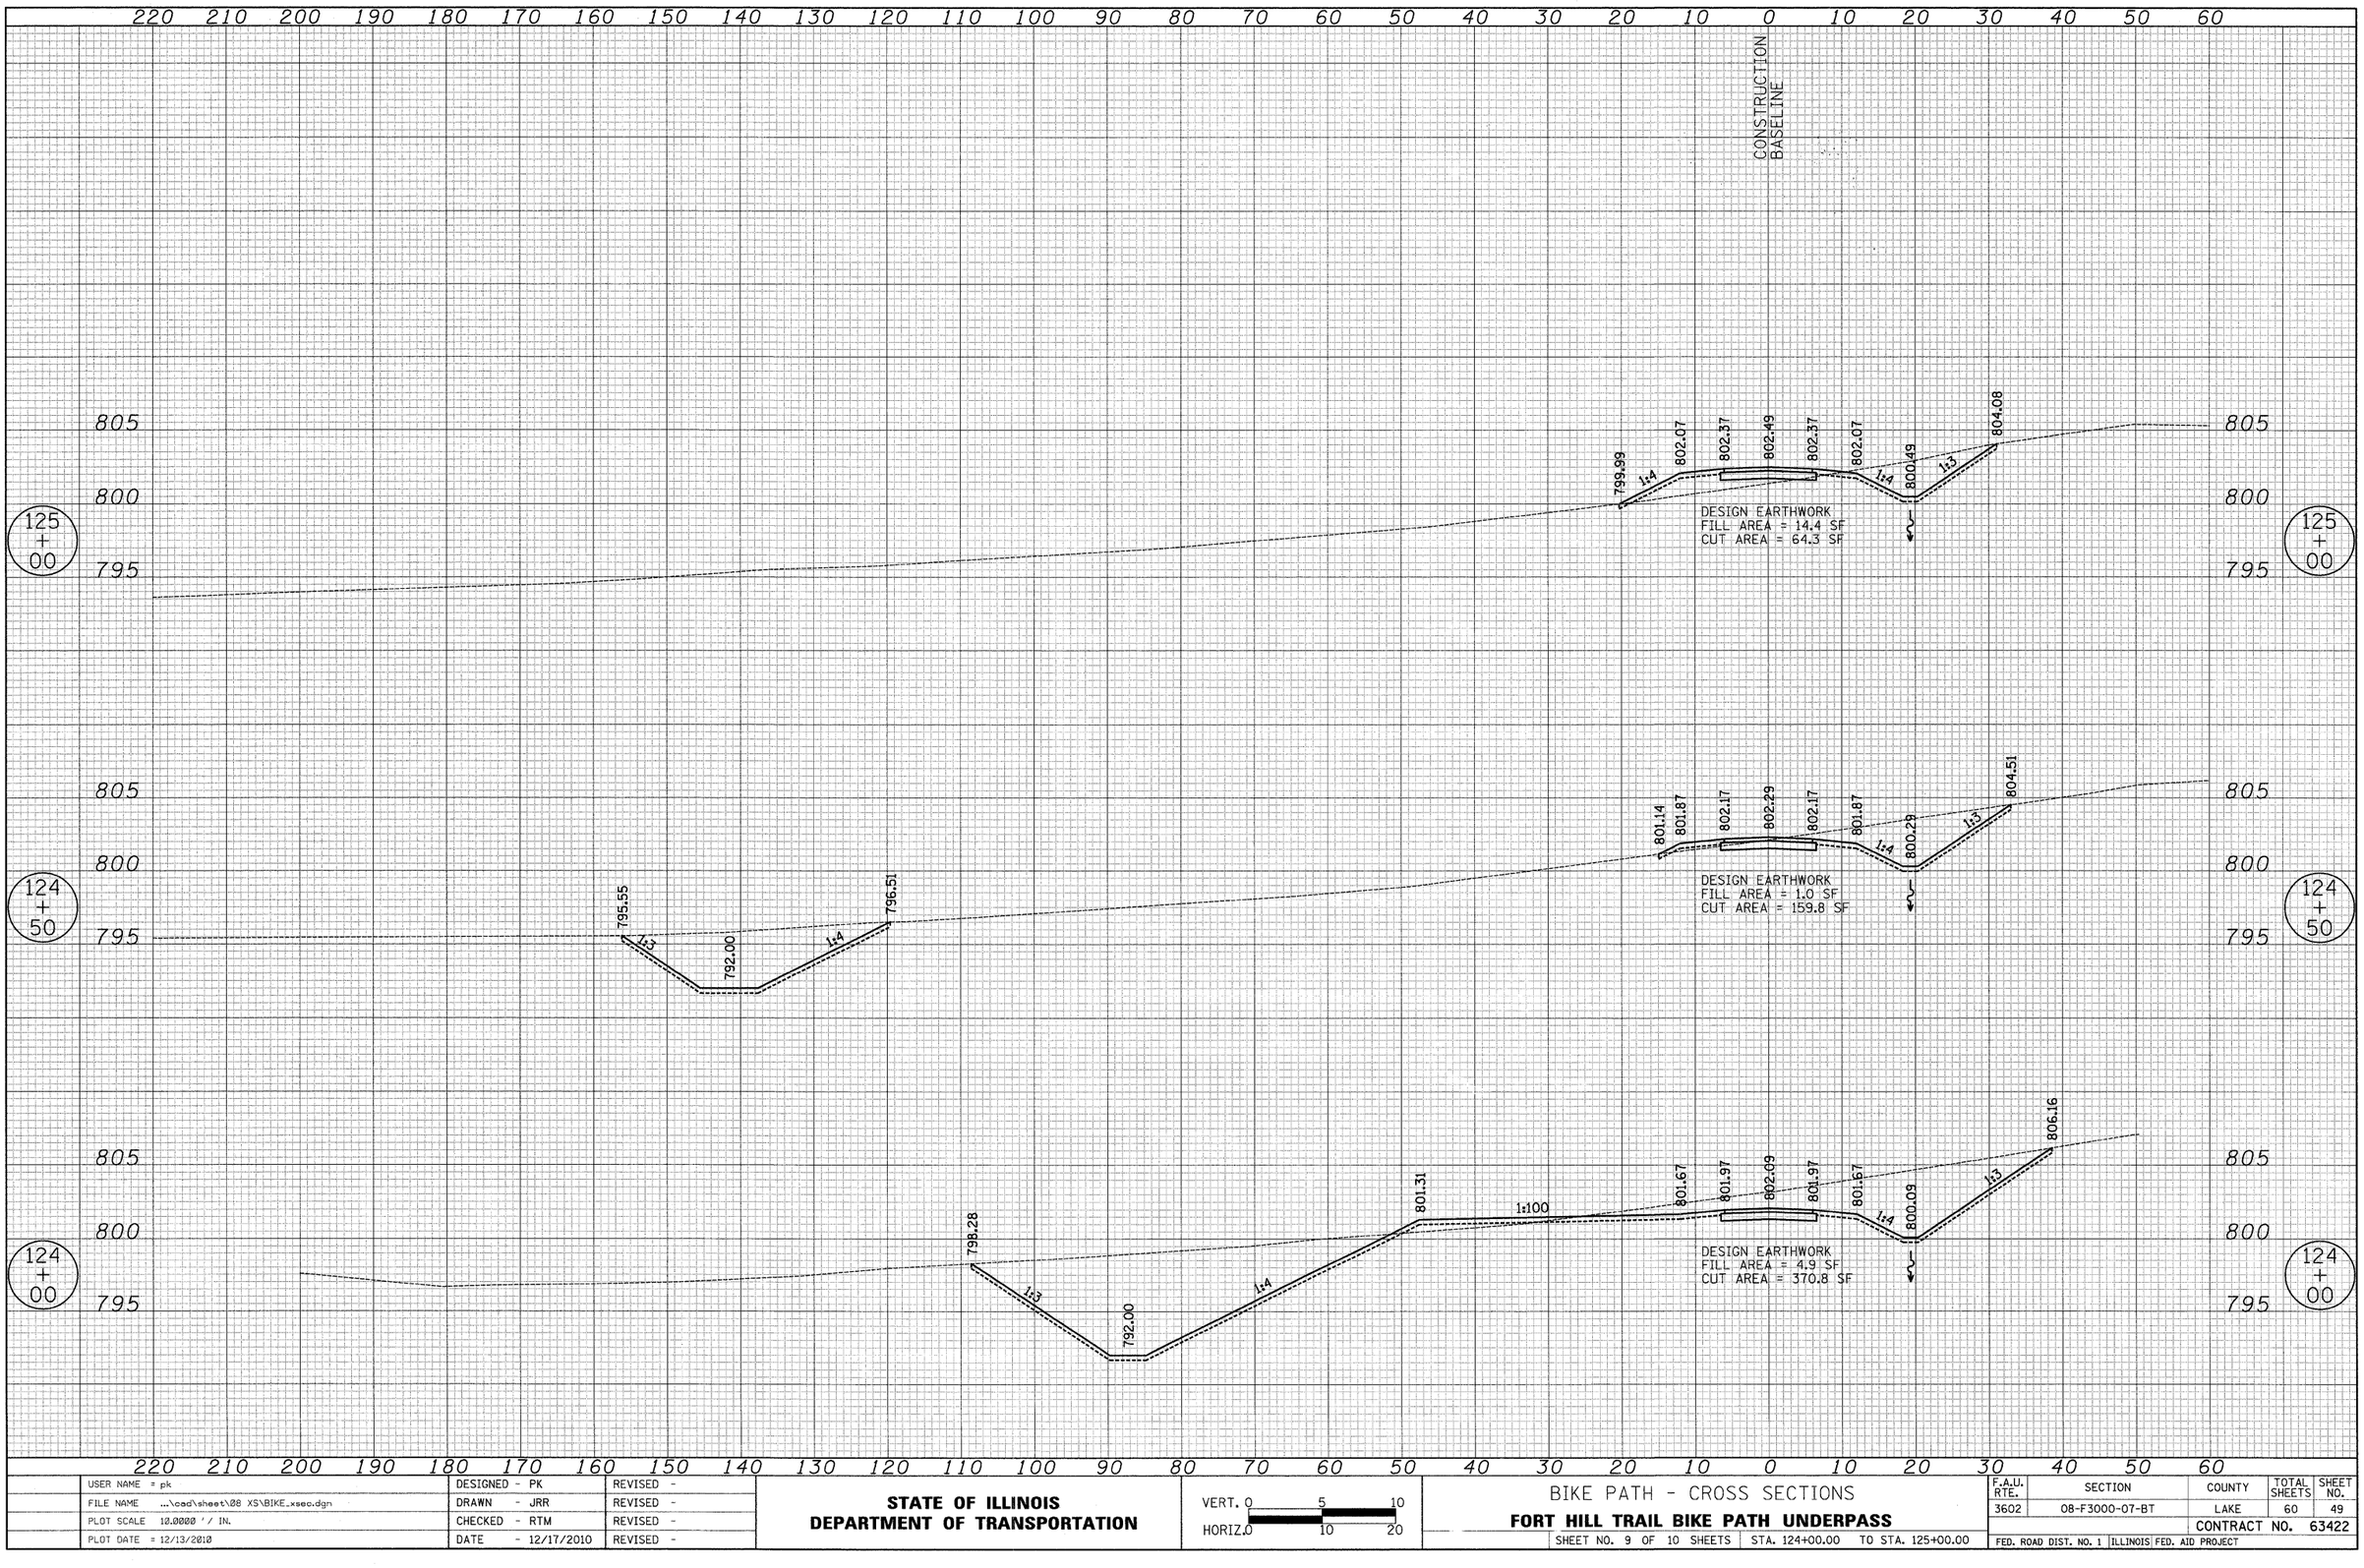

ORIGINAL SURVEY	NOTE BOOK	NO.
	SURVEYED	BY
	PLOTTED	DATE
	TEMPLATE	
	AREAS	
	AREAS CHECKED	

USER NAME = pk	DESIGNED - PK	REVISED -	**STATE OF ILLINOIS** **DEPARTMENT OF TRANSPORTATION**
FILE NAME ...\cad\sheet\08 XS\BIKE_xsec.dgn	DRAWN - JRR	REVISED -	VERT. 0 5 10 HORIZ.0 10 20
PLOT SCALE 10.0000 ' / IN.	CHECKED - RTM	REVISED -	BIKE PATH - CROSS SECTIONS **FORT HILL TRAIL BIKE PATH UNDERPASS**
PLOT DATE = 12/13/2010	DATE - 12/17/2010	REVISED -	SHEET NO. 9 OF 10 SHEETS STA. 124+00.00 TO STA. 125+00.00

F.A.U. RTE.	SECTION	COUNTY	TOTAL SHEETS	SHEET NO.
3602	08-F3000-07-BT	LAKE	60	49
		CONTRACT NO. 63422		
FED. ROAD DIST. NO. 1	ILLINOIS	FED. AID PROJECT		