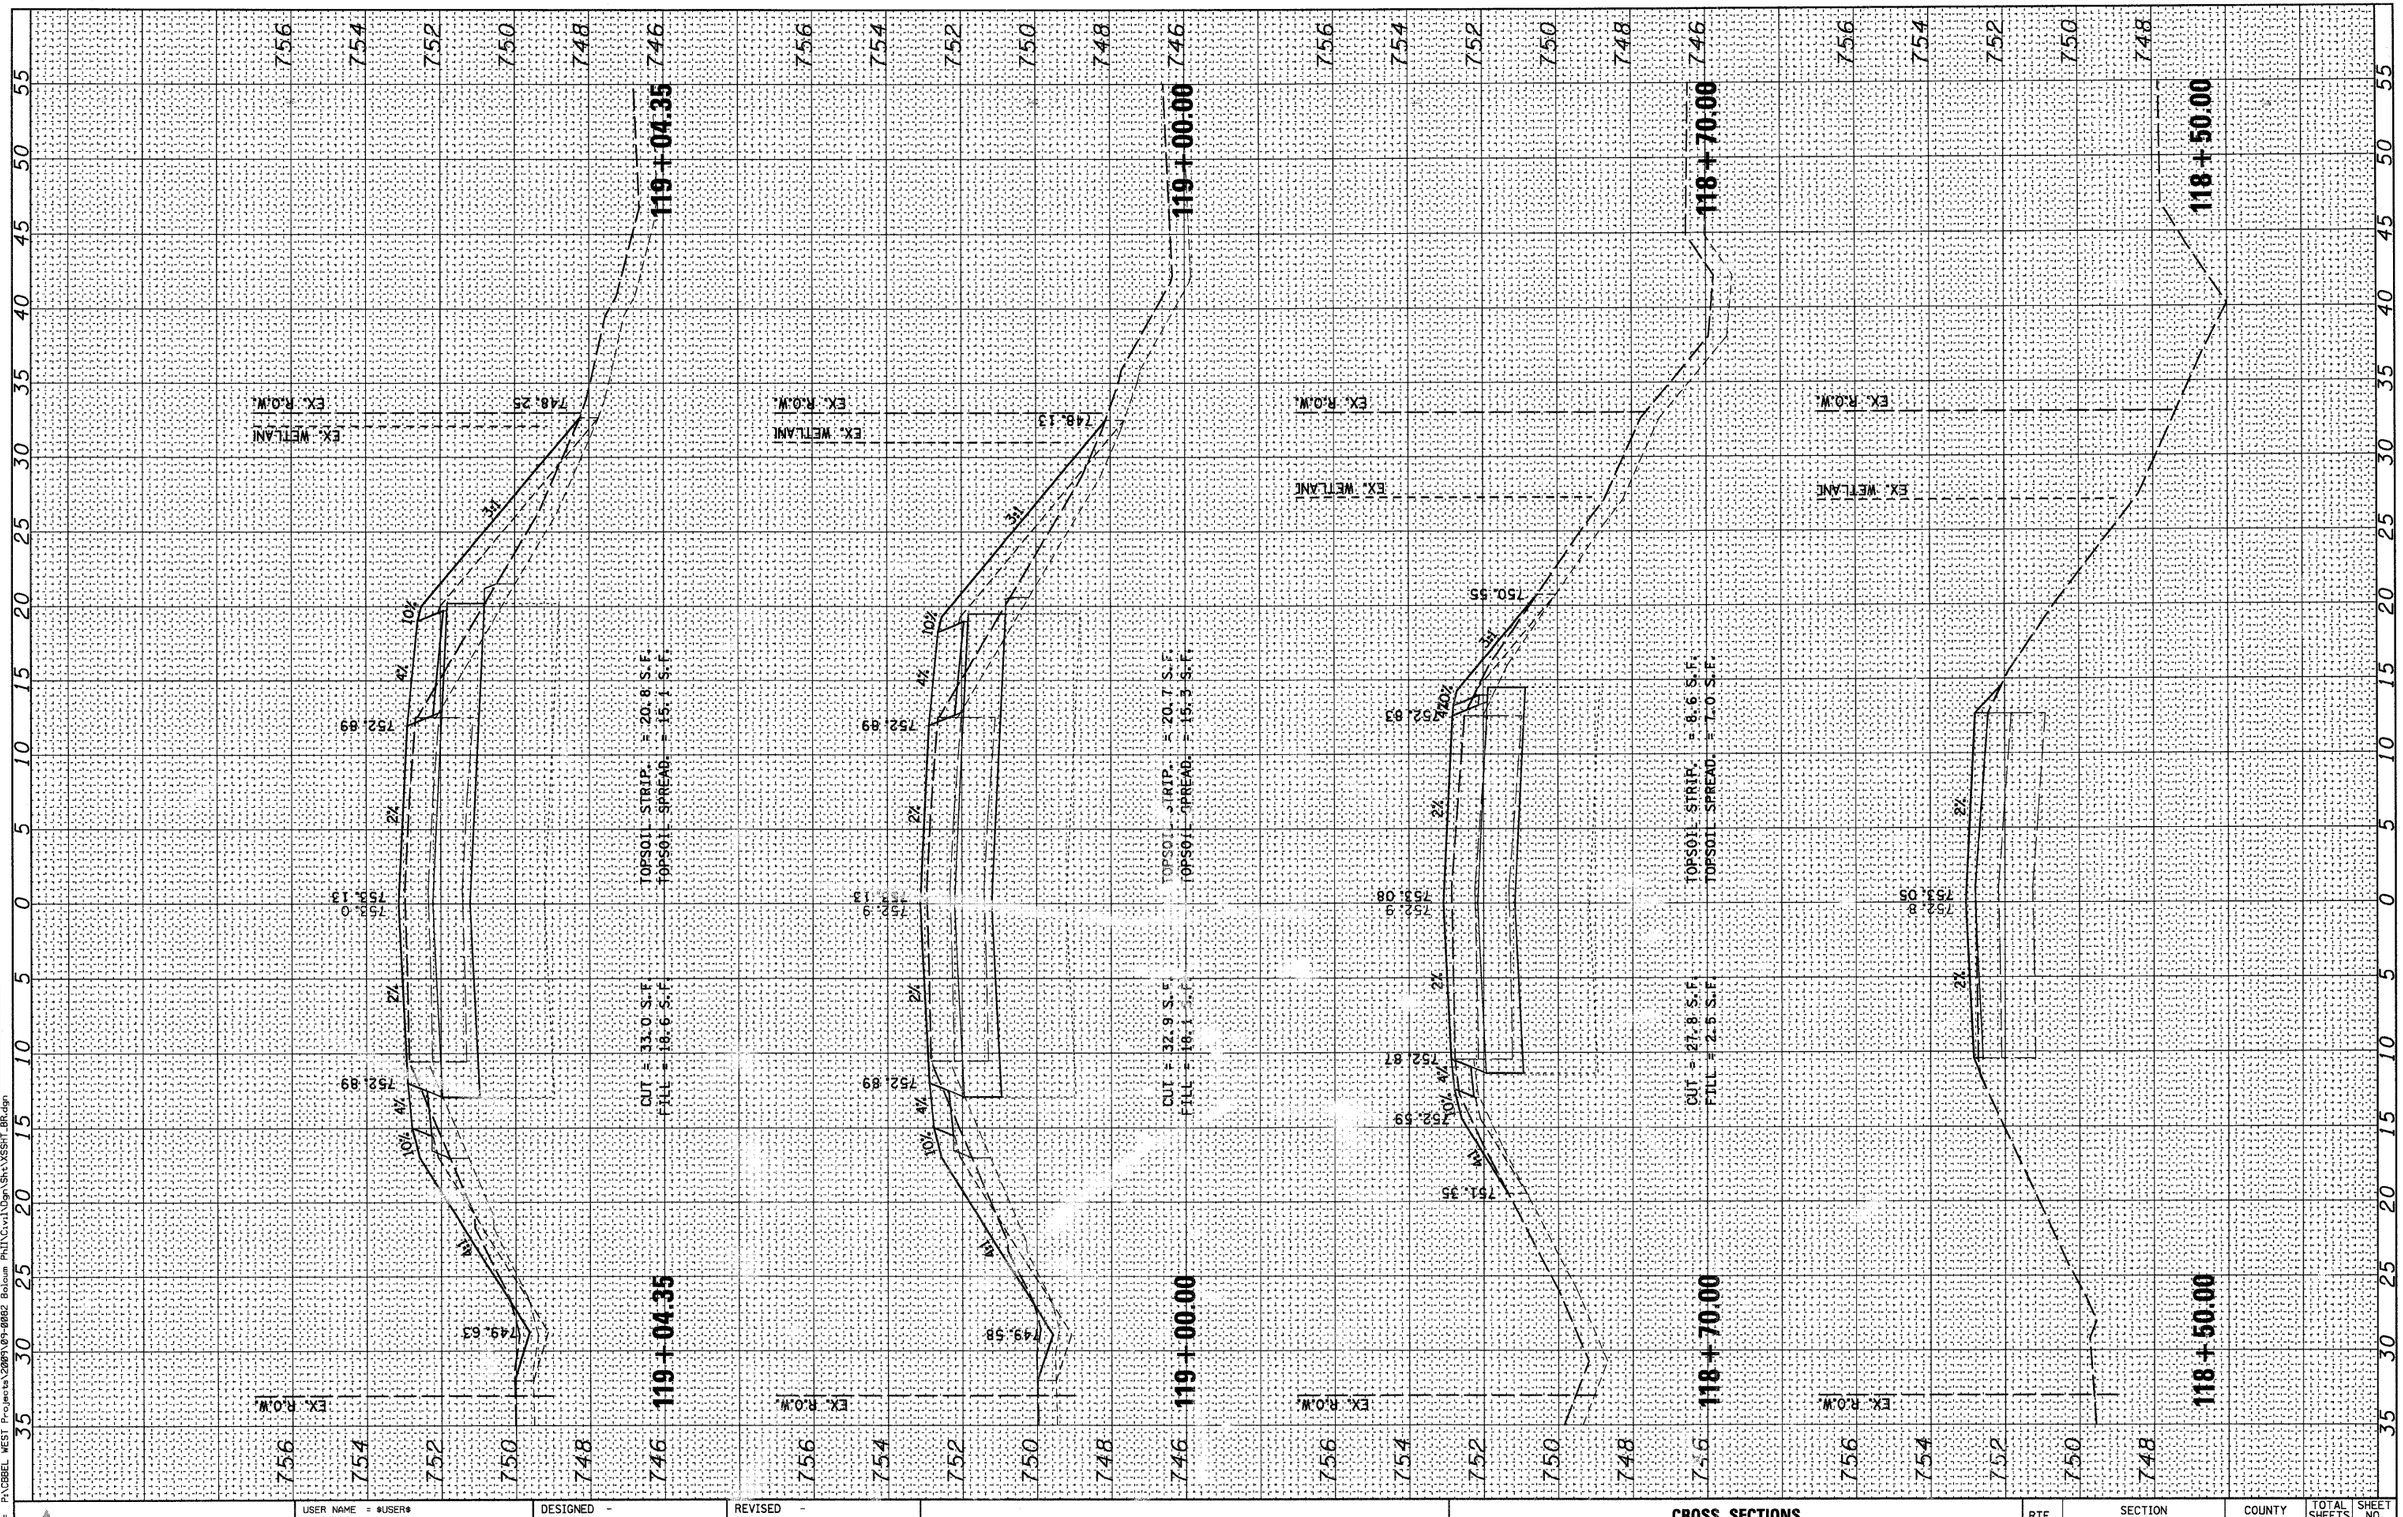


| FINAL SURVEY | SURVEYED | BY | DATE |
|---|---|---|---|
| NOTE BOOK | PLOTTED | | |
| NO. | TEMPLATE | | |
| | AREAS | | |
| | AREAS CHECKED | | |

| ORIGINAL SURVEY | SURVEYED | BY | DATE |
|---|---|---|---|
| NOTE BOOK | PLOTTED | | |
| NO. | TEMPLATE | | |
| | AREAS | | |
| | AREAS CHECKED | | |

FILE NAME = P:\CBBEL WEST Projects\2009\09-0082 Bolcum Phil\Civil\Dgn\Sht\XSSHT_BR.dgn

WILLS BURKE KELSEY ASSOCIATES LTD.
116 West Main Street, Suite 201
St. Charles, Illinois 60174

| | | |
|---|---|---|
| USER NAME = @USER@ | DESIGNED - | REVISED - |
| | DRAWN - | REVISED - |
| PLOT SCALE = | CHECKED - | REVISED - |
| PLOT DATE = 10/21/2010 | DATE - 10/22/10 | REVISED - |

**STATE OF ILLINOIS**
**DEPARTMENT OF TRANSPORTATION**

**CROSS SECTIONS**
**BOLCUM ROAD**

SCALE: | SHEET NO. OF 73 SHEETS | STA. 118+50.00 | TO STA. 119+04.35

| RTE. | SECTION | COUNTY | TOTAL SHEETS | SHEET NO. |
|---|---|---|---|---|
| 2332 | 03-14185-02-BR | KANE | 73 | 55 |
| | | CONTRACT NO.63521 | | |
| FED. ROAD DIST. NO. 1 | ILLINOIS | FED. AID PROJECT | | |