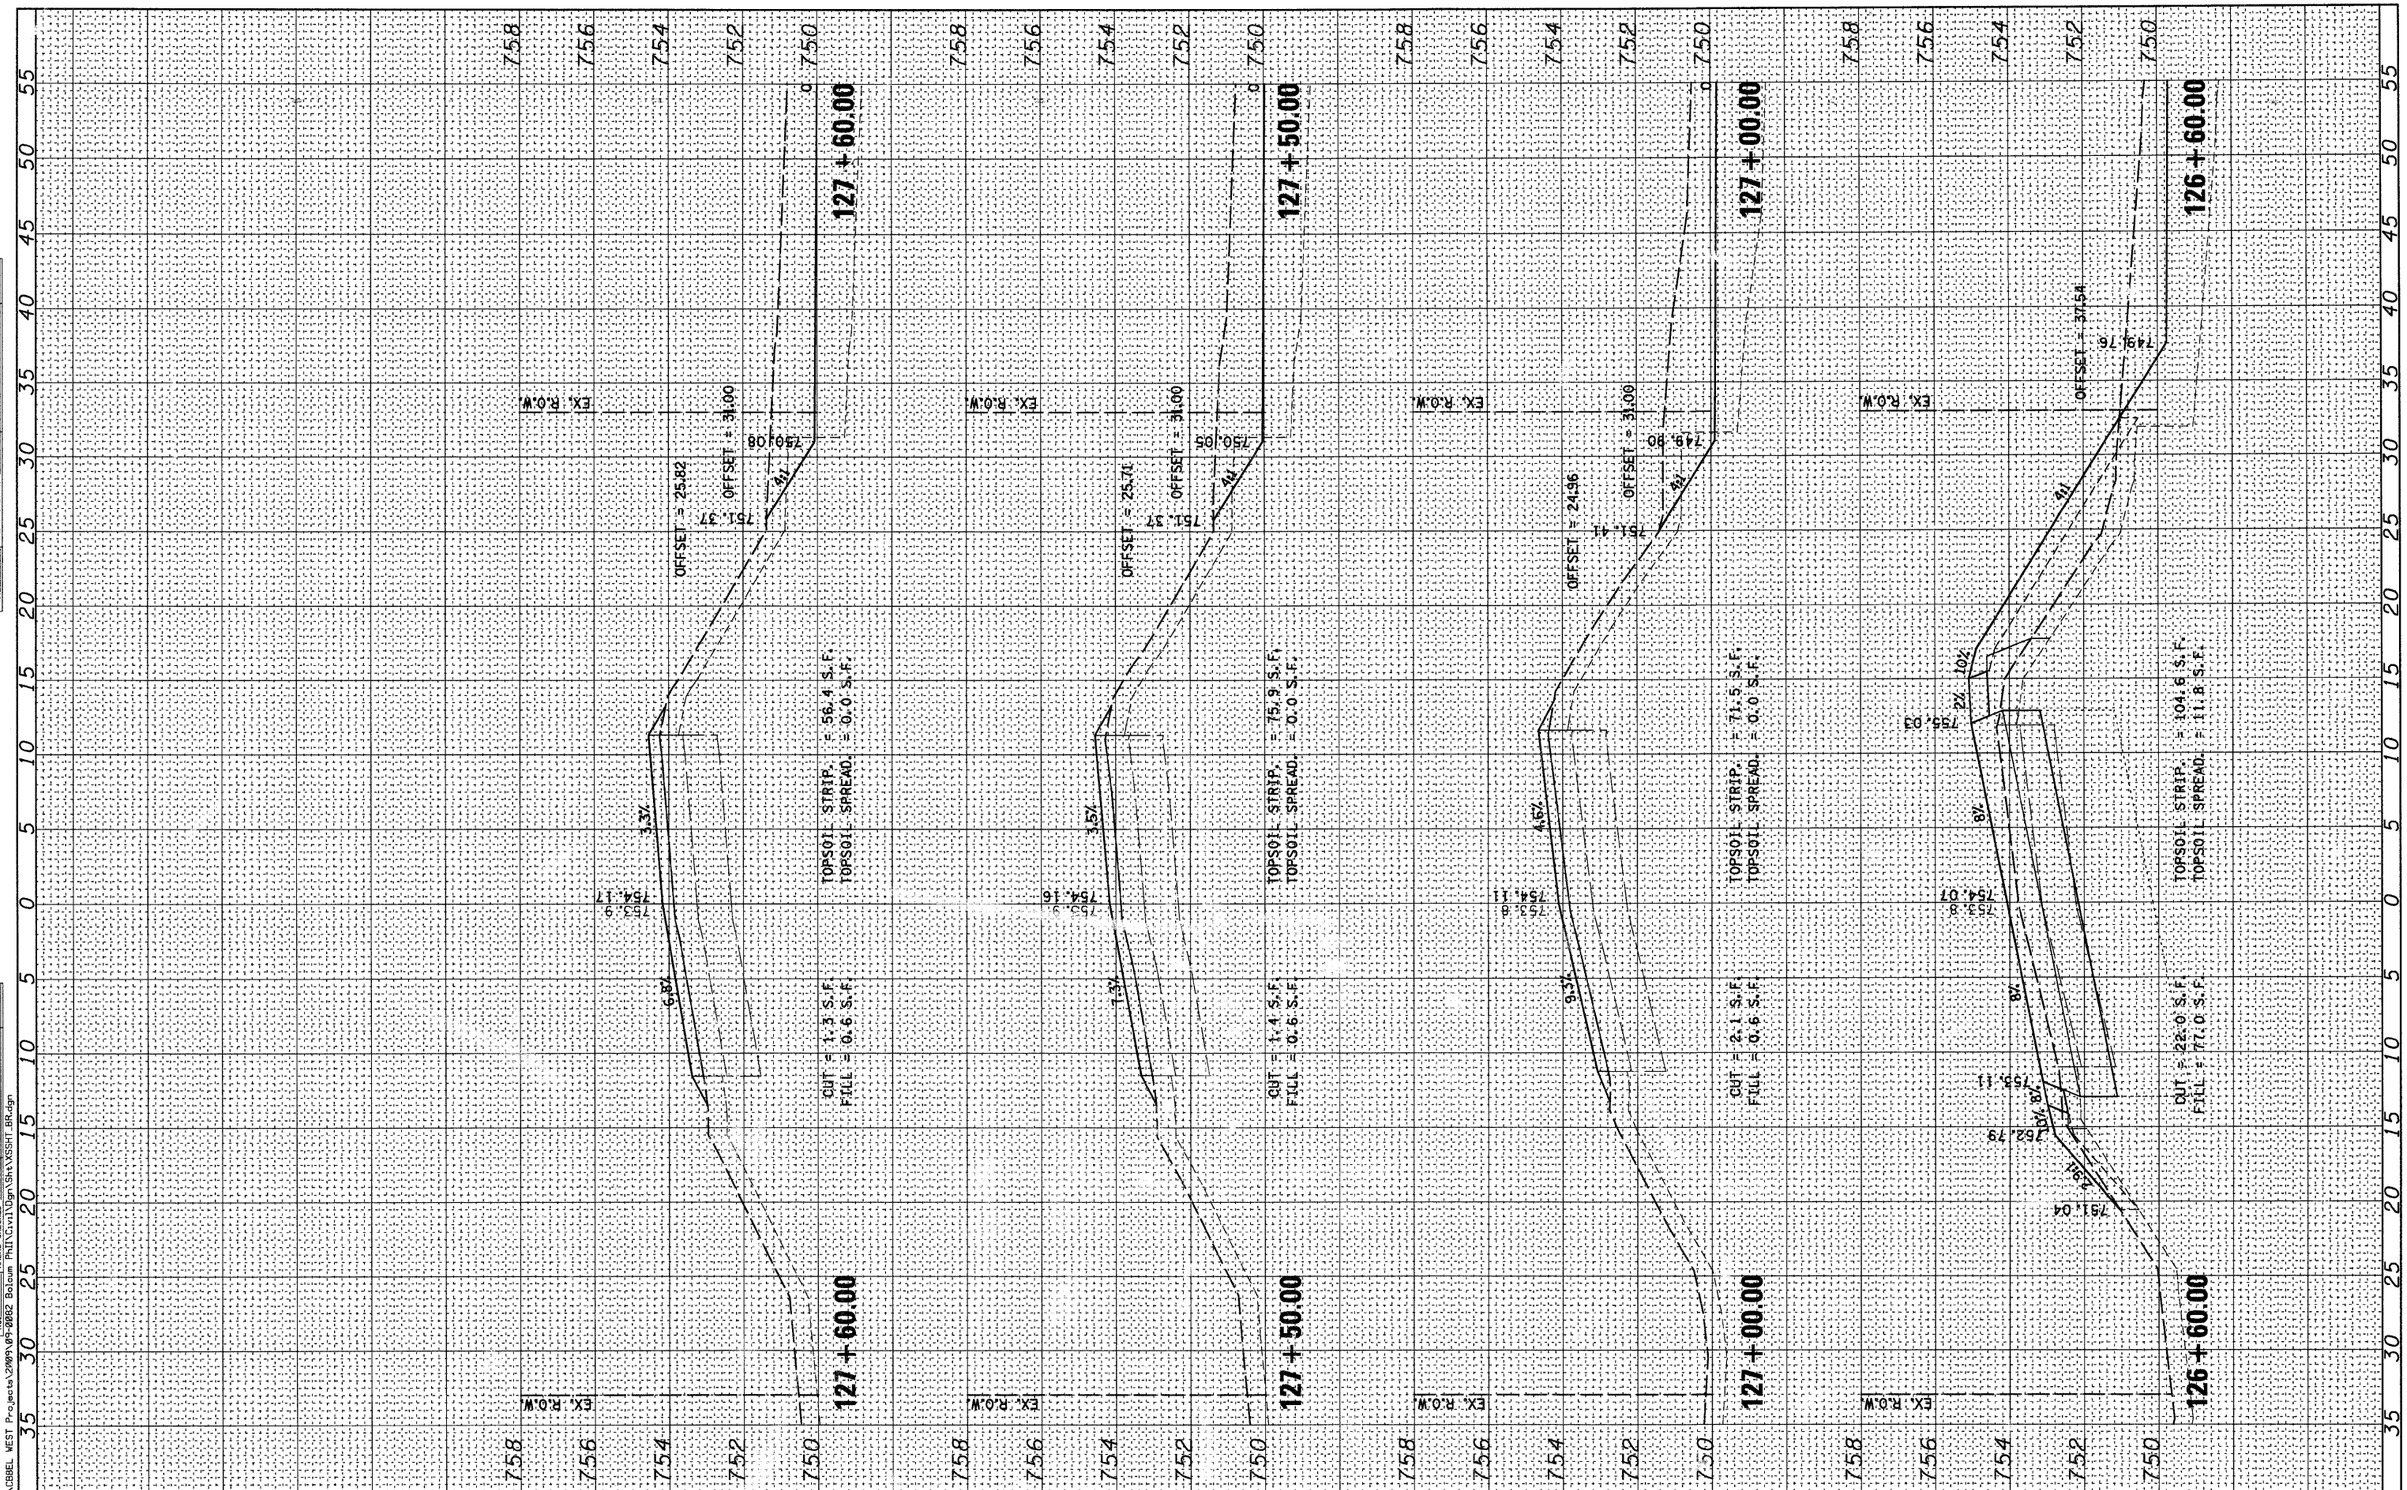


| FINAL SURVEY | SURVEYED | BY | DATE |
|---|---|---|---|
| NOTE BOOK | PLOTTED | | |
| NO. | TEMPLATE | | |
| | AREAS | | |
| | AREAS CHECKED | | |

| ORIGINAL SURVEY | SURVEYED | BY | DATE |
|---|---|---|---|
| NOTE BOOK | PLOTTED | | |
| NO. | TEMPLATE | | |
| | AREAS | | |
| | AREAS CHECKED | | |

FILE NAME = P:\CBBEL WEST Projects\2009\09-0082 Bolcum PhII\Civil\Dgn\Sht\XSSHT_BR.dgn

| | | | |
|---|---|---|---|
| WILLS BURKE KELSEY ASSOCIATES LTD. 118 West Main Street, Suite 201 St. Charles, Illinois 60174 | USER NAME = $USER$ | DESIGNED - | REVISED - |
| | | DRAWN - | REVISED - |
| | PLOT SCALE = | CHECKED - | REVISED - |
| | PLOT DATE = 10/21/2010 | DATE - 10/22/10 | REV. - |

**STATE OF ILLINOIS**
**DEPARTMENT OF TRANSPORTATION**

**CROSS SECTIONS**
**BOLCUM ROAD**

SCALE: | SHEET NO. OF 73 SHEETS | STA. 126+60.00 TO STA. 127+60.00

| RTE. | SECTION | COUNTY | TOTAL SHEETS | SHEET NO. |
|---|---|---|---|---|
| 2332 | 03-14185-02-BR | KANE | 73 | 63 |
| | | CONTRACT NO.63521 | | |

FED. ROAD DIST. NO. 1 | ILLINOIS | FED. AID PROJECT