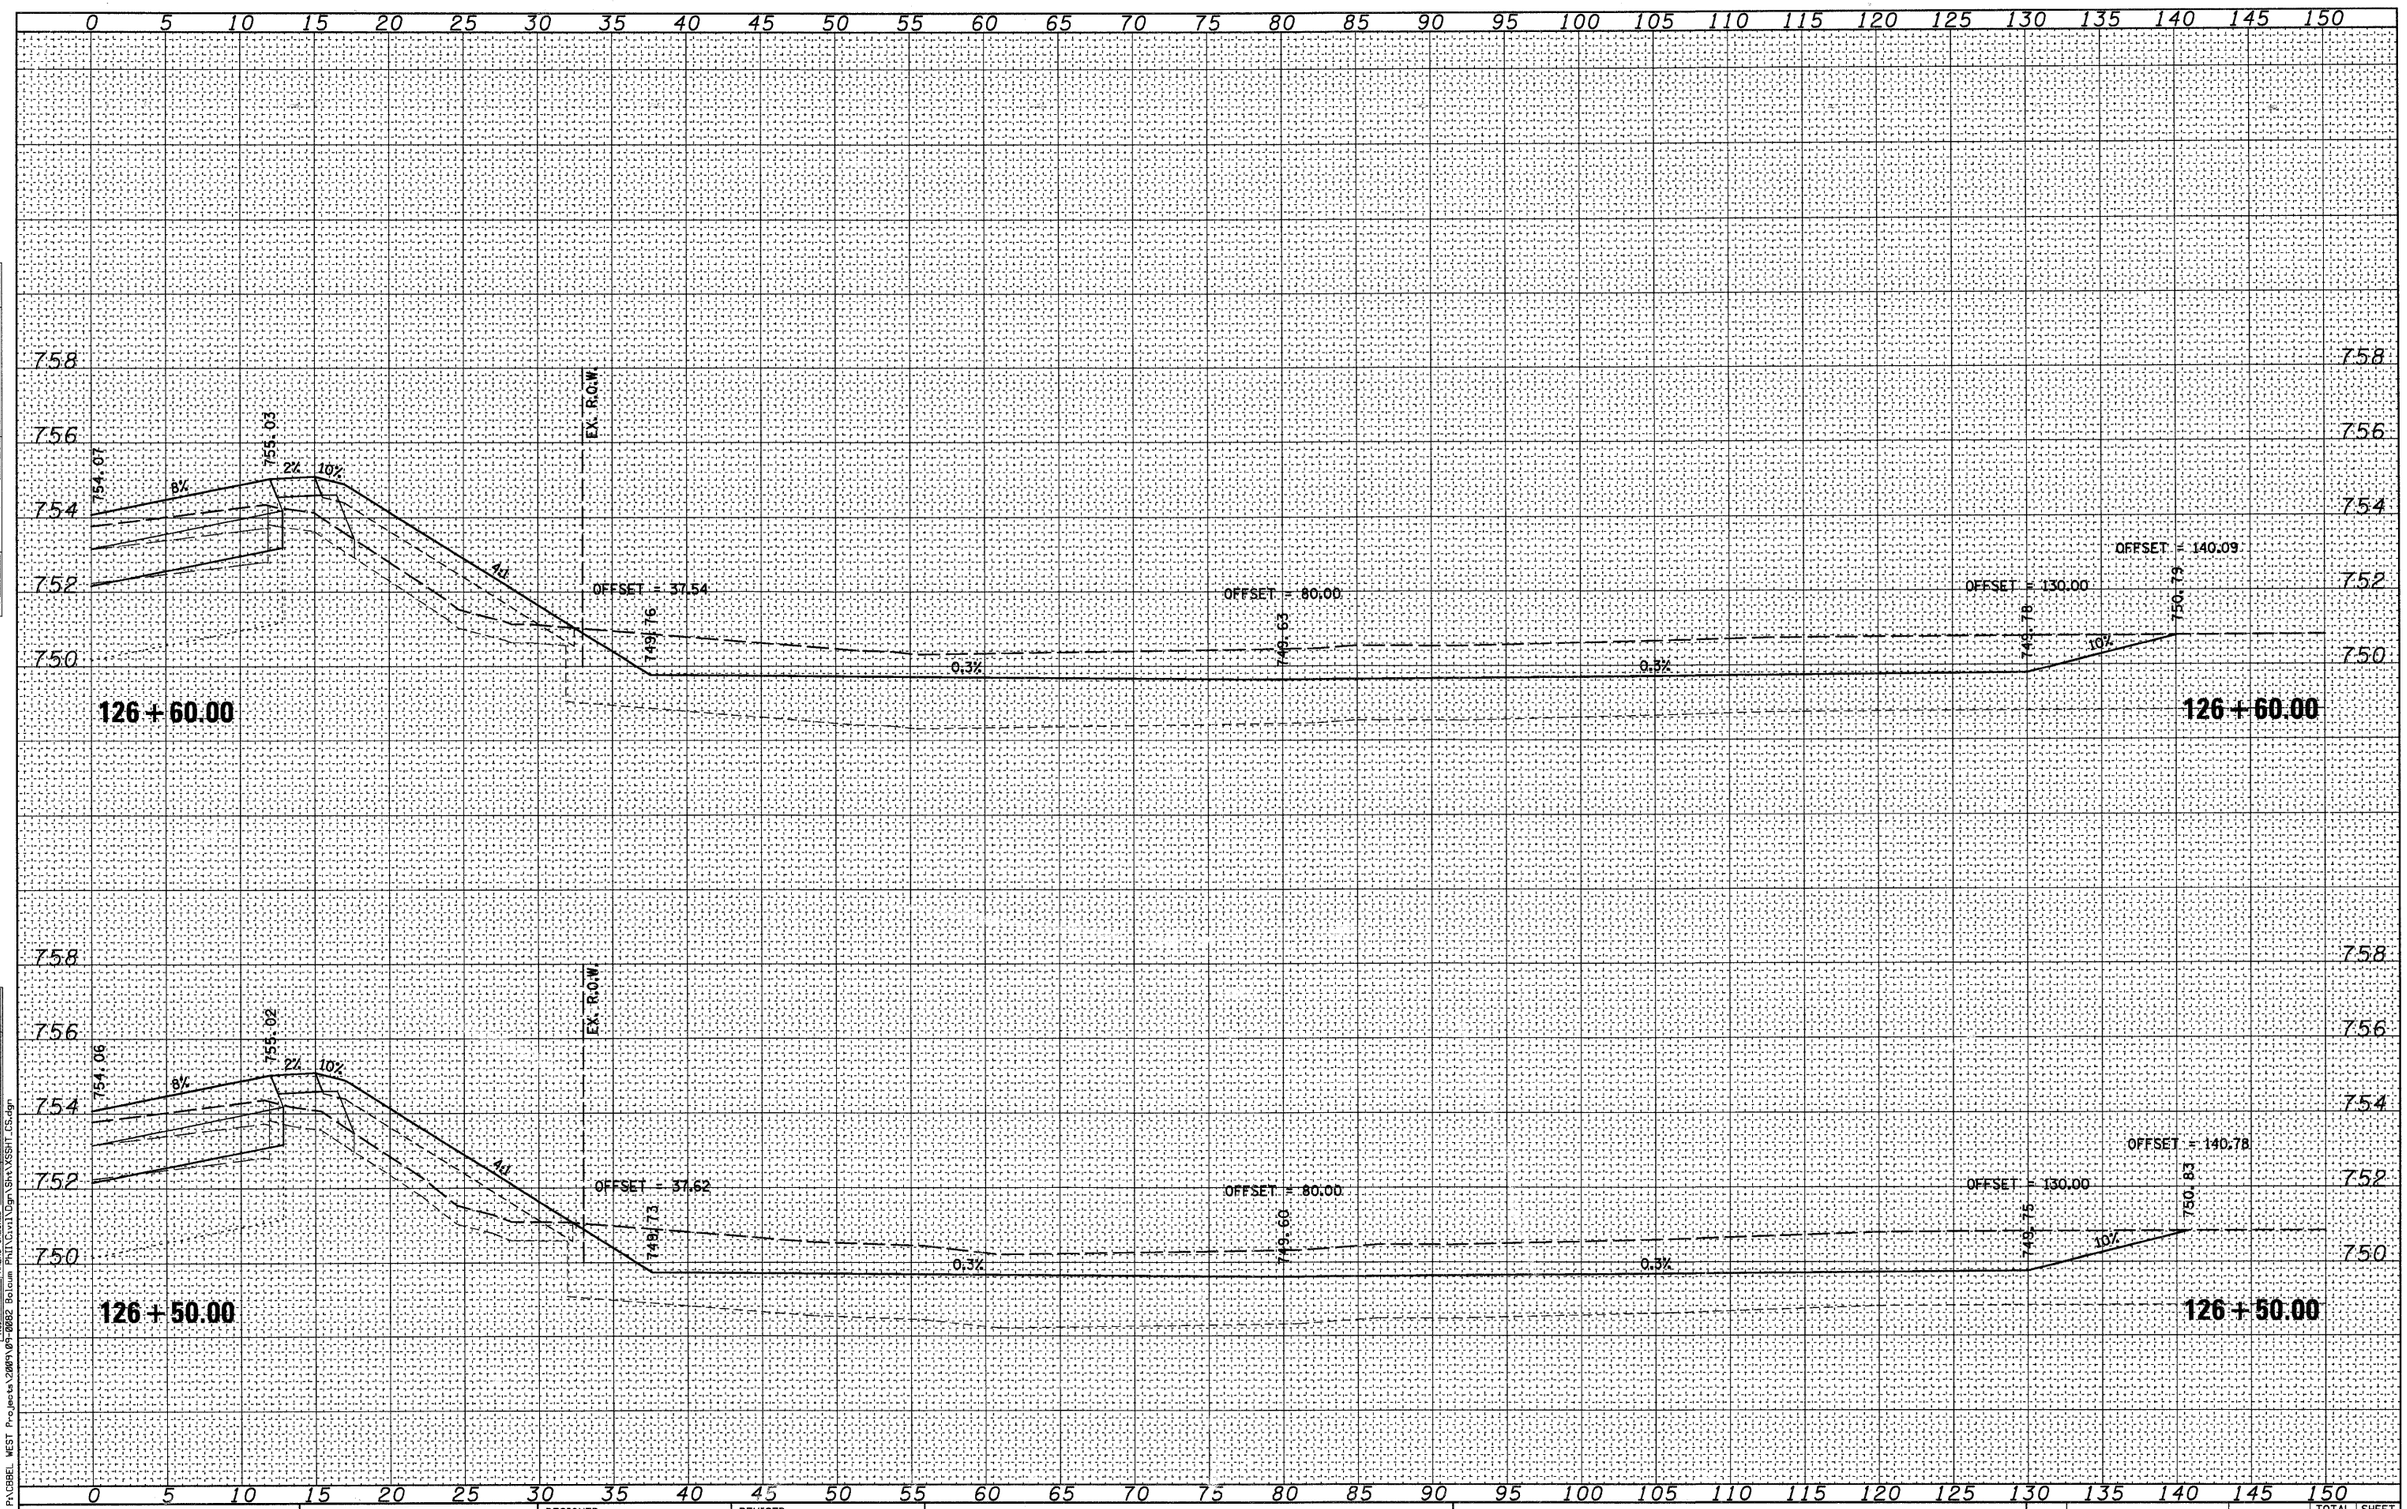

FINAL SURVEY — NOTE BOOK — NO. — BY — DATE
SURVEYED — PLOTTED — TEMPLATE — AREAS — AREAS CHECKED

ORIGINAL SURVEY — NOTE BOOK — NO. — BY — DATE
SURVEYED — PLOTTED — TEMPLATE — AREAS — AREAS CHECKED

FILE NAME = P:\CBBEL WEST Projects\2009\09-0082 Bolcum Phil\Civil\Dgn\Sht\XSSHT_CS.dgn

WILLS BURKE KELSEY ASSOCIATES LTD.
116 West Main Street, Suite 201
St. Charles, Illinois 60174

USER NAME = #USER#	DESIGNED -	REVISED -
	DRAWN -	REVISED -
PLOT SCALE =	CHECKED -	REVISED -
PLOT DATE = 10/21/2010	DATE - 10/22/10	REVISED

STATE OF ILLINOIS
DEPARTMENT OF TRANSPORTATION

CROSS SECTIONS
COMPENSATORY STORAGE

SCALE: | SHEET NO. OF 73 SHEETS | STA. 126+50.00 TO STA. 126+60.00

RTE.	SECTION	COUNTY	TOTAL SHEETS	SHEET NO.
2332	03-14185-02-BR	KANE	73	71
		CONTRACT NO.63521		
FED. ROAD DIST. NO. 1	ILLINOIS	FED. AID PROJECT		