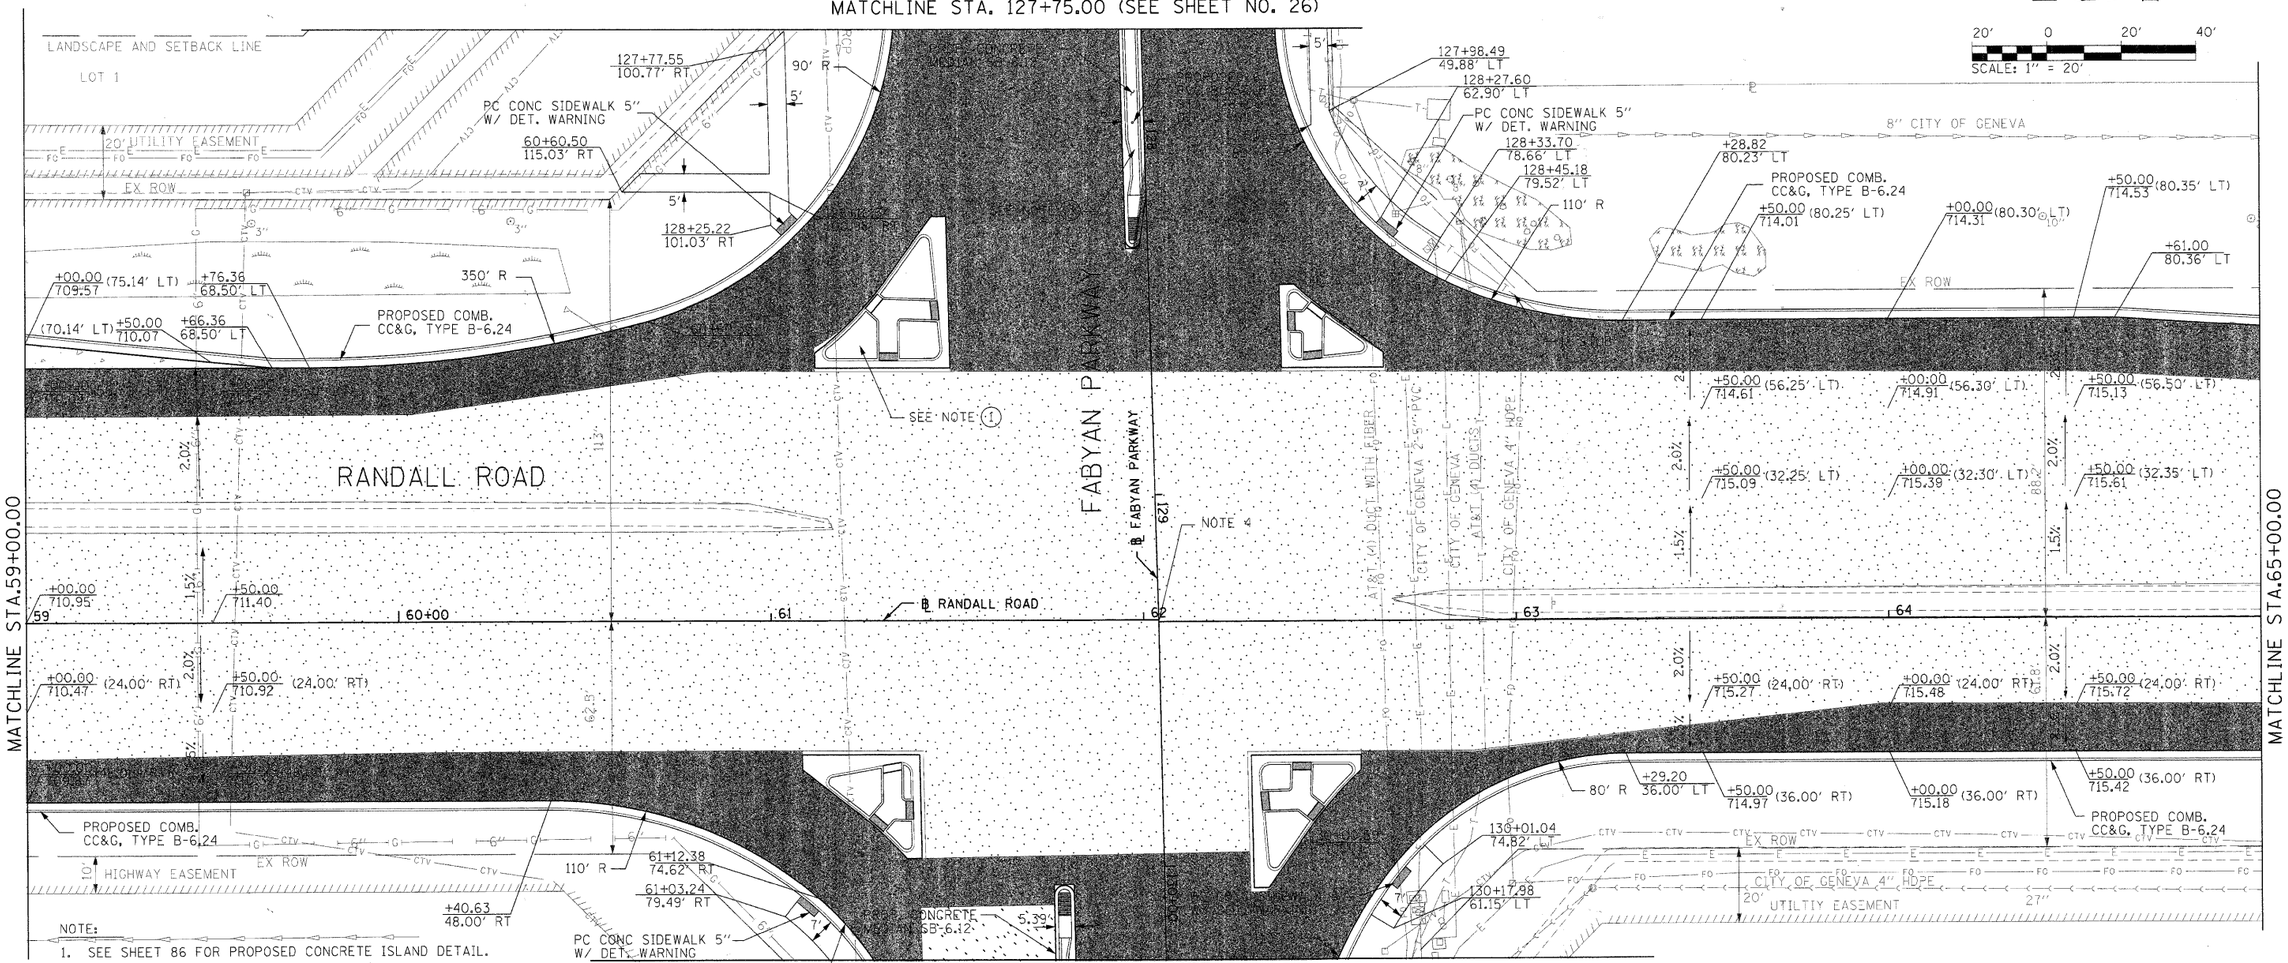

NOTE:

1. SEE SHEET 86 FOR PROPOSED CONCRETE ISLAND DETAIL.
2. SEE SHEET 61 FOR PROPOSED INTERSECTION GRADING PLAN.
3. SEE SHEET 85 FOR PROPOSED CONCRETE MEDIAN DETAIL.
4. SEE ALIGNMENT, TIES & BENCHMARK SHEET FOR INTERSECTION ALIGNMENT INFORMATION.

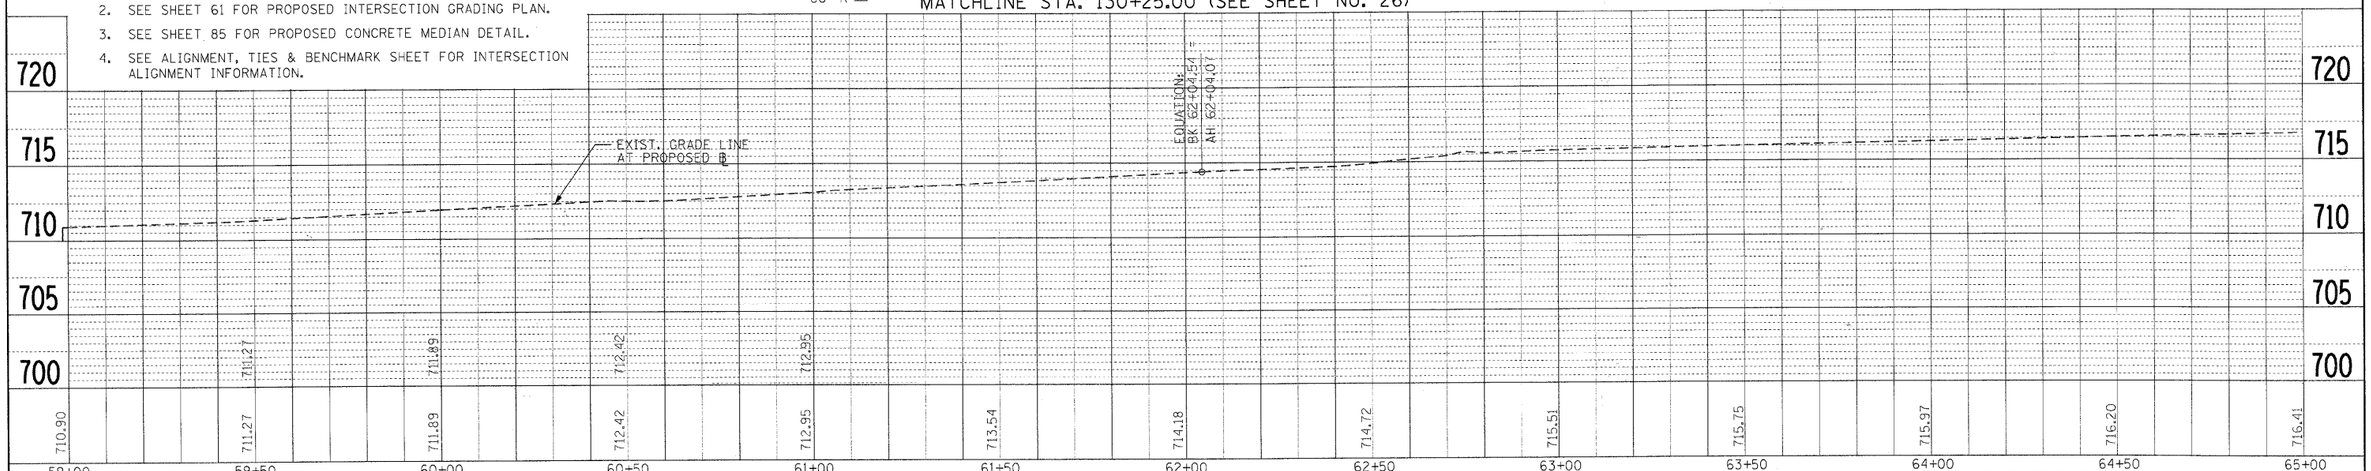

CMT CRAWFORD, MURPHY & TILLY, INC. CONSULTING ENGINEERS License No. 184-000613	USER NAME = Matt Baldwin	DESIGNED - PWK	REVISED -	STATE OF ILLINOIS DEPARTMENT OF TRANSPORTATION	RANDALL ROAD PLAN AND PROFILE
		DRAWN - ERD	REVISED -		
	PLOT SCALE = 20.0000 ' / IN.	CHECKED - KDF	REVISED -		
	PLOT DATE = 2/7/2011	DATE - 12/29/2010	REVISED -		SCALE: 20':H 5':V SHEET NO. 3 OF 6 SHEETS STA. 59+00.00 TO STA. 65+00.00

F.A.P. RTE.	SECTION	COUNTY	TOTAL SHEETS	SHEET NO.
336	01-00269-00-CH	KANE	124	23
		CONTRACT NO. 63533		
		ILLINOIS FED. AID PROJECT		

© Copyright CMT, Inc.

PLAN: SURVEYED / PLOTTED / ALIGNMENT CHECKED / RT. OF WAY CHECKED / CADD FILE NAME / NOTE BOOK / NO. / BY / DATE

PROFILE: SURVEYED / PLOTTED / GRADES CHECKED / B.M. NOTED / STRUCTURE NOTATNS CHKD / NOTE BOOK / NO. / BY / DATE

FILE NAME = L:\KANECO\09296003\Draw\Exhibits\NoEasement\CADD_Sheets\R_PNP_03.dgn