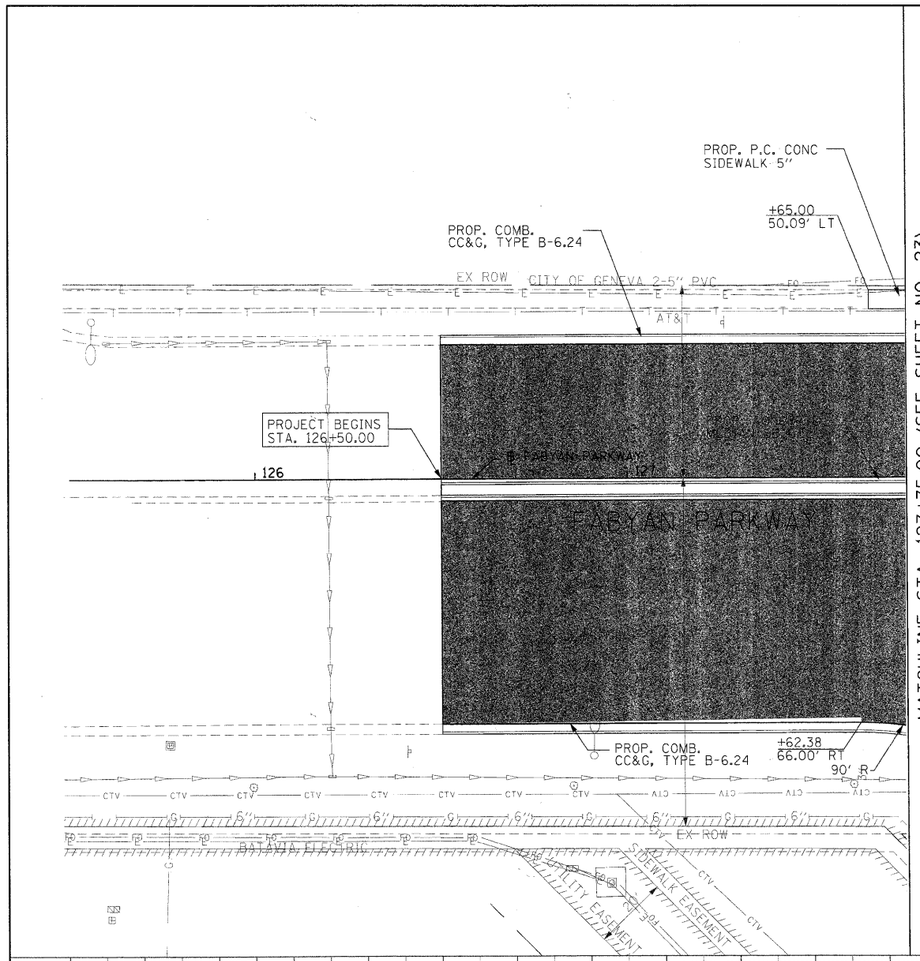

MATCHLINE STA. 127+75.00 (SEE SHEET NO. 23)

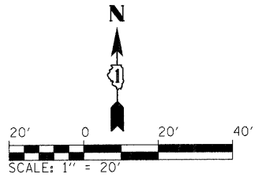

FOR RANDALL ROAD
PLAN AND PROFILE
SEE SHEET 23

FOR INTERSECTION INFORMATION
SEE SHEET 61

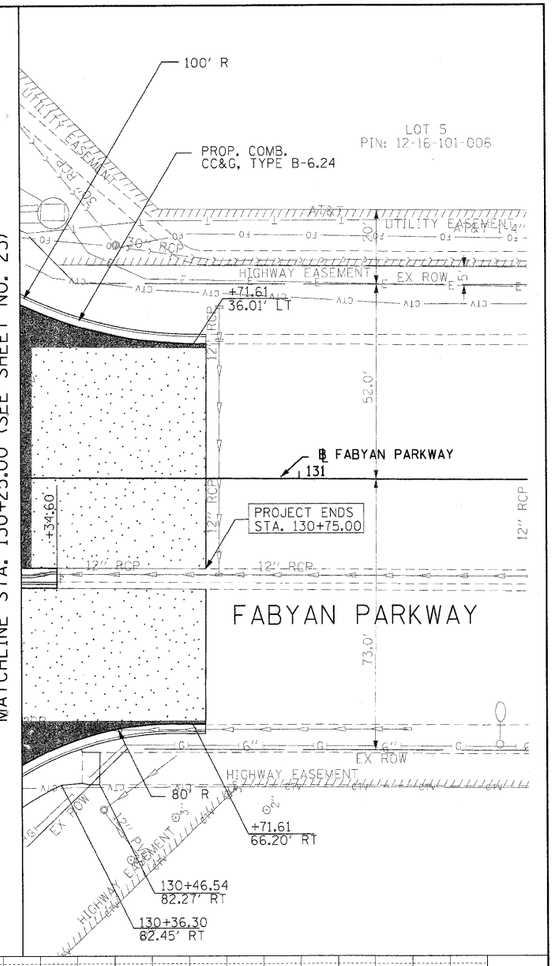

MATCHLINE STA. 130+25.00 (SEE SHEET NO. 23)

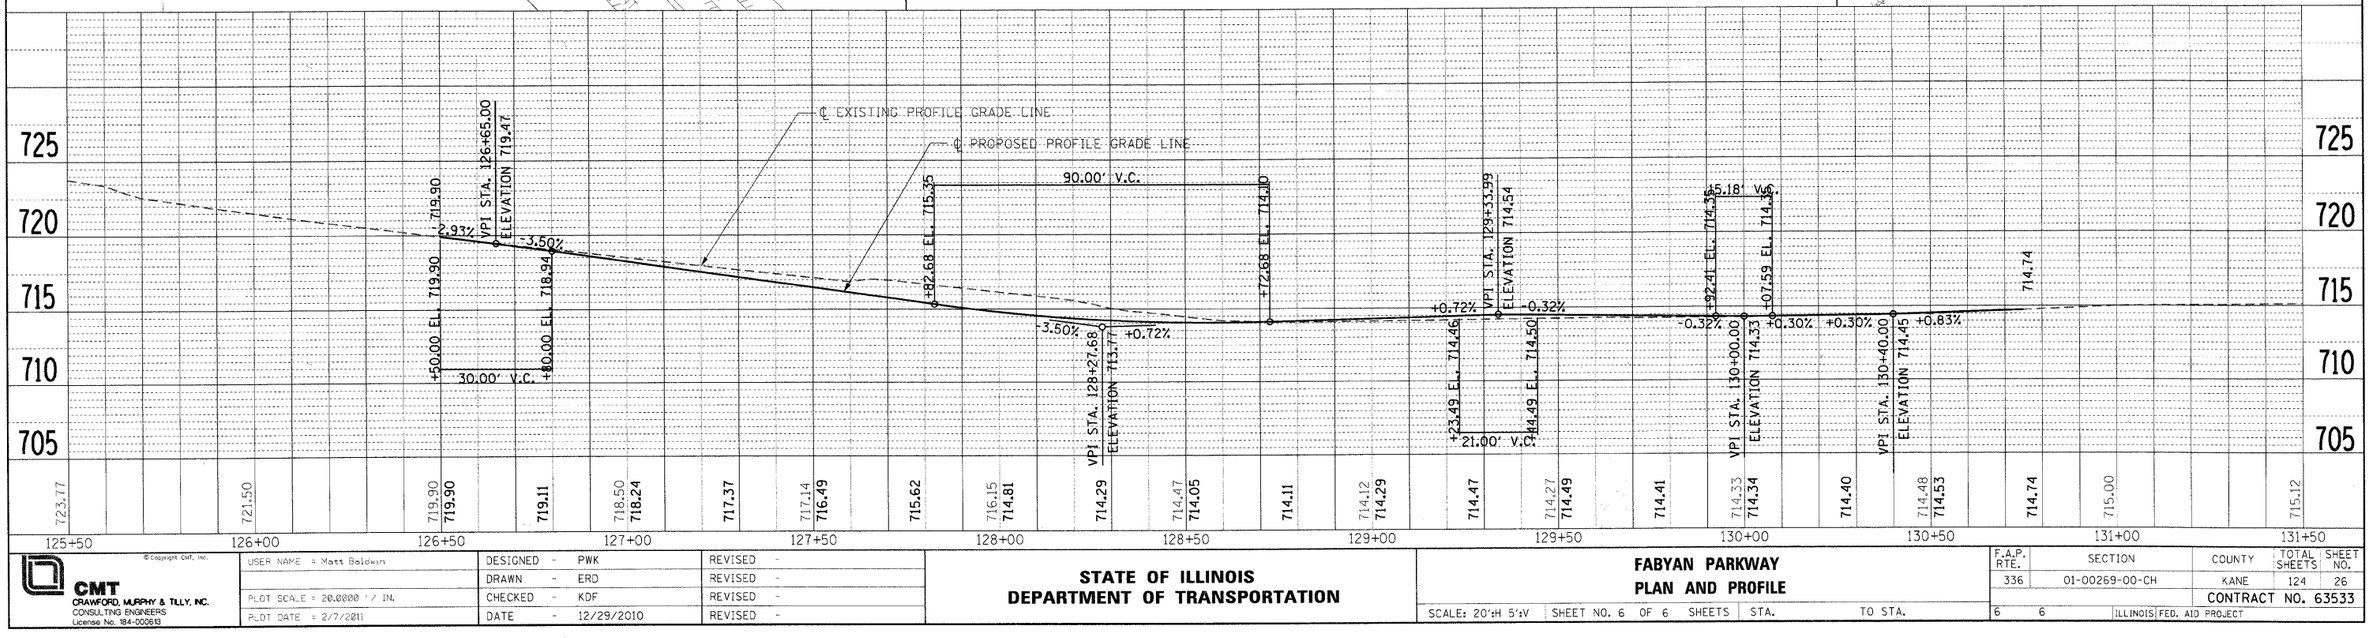

PLAN — SURVEYED / PLOTTED / ALIGNMENT CHECKED / GRADES CHECKED / ITEM NOTED / CADD FILE NAME / NOTE BOOK / NO. / BY / DATE

PROFILE — SURVEYED / PLOTTED / GRADES CHECKED / ITEM NOTED / CADD FILE NAME / NOTE BOOK / NO. / BY / DATE

FILE NAME = L:\KANECO\094295B3\Drawings\Exhibits\ROWEasement\EA001 Sheets\PLAN.PNP 06.00.00

©Copyright CMT, Inc.

CMT
CRAWFORD, MURPHY & TILLY, INC.
CONSULTING ENGINEERS
License No. 184-000613

USER NAME = Matt Baldwin	DESIGNED - PWK	REVISED -	
	DRAWN - ERD	REVISED -	
PLOT SCALE = 20.0000 ' / IN.	CHECKED - KDF	REVISED -	
PLOT DATE = 2/7/2011	DATE - 12/29/2010	REVISED -	

STATE OF ILLINOIS
DEPARTMENT OF TRANSPORTATION

FABYAN PARKWAY
PLAN AND PROFILE

SCALE: 20'=H 5'=V | SHEET NO. 6 OF 6 SHEETS | STA. | TO STA.

F.A.P. RTE.	SECTION	COUNTY	TOTAL SHEETS	SHEET NO.
336	01-00269-00-CH	KANE	124	26
		CONTRACT NO. 63533		
6	6	ILLINOIS FED. AID PROJECT		