LEGEND

- WORK AREA
- COMPLETED PAVEMENT
- DIRECTION OF TRAFFIC
- TRAFFIC CONTROL BARRELS OR TYPE II BARRICADES WITH MONO DIRECTIONAL STEADY BURN LIGHT @ 50' C-C ON TANGENT SECTIONS & 25' C-C ON TAPERS AND CURVES
- SIGN
- (A) TEMPORARY PAVEMENT MARKING - LINE 4" (SOLID WHITE)
- (B) TEMPORARY PAVEMENT MARKING - LINE 4" (DOUBLE YELLOW @ 11" C-C)
- (C) TEMPORARY PAVEMENT MARKING - LINE 4" (30' SKIP - 10' DASH WHITE)
- (D) TEMPORARY PAVEMENT MARKING - LINE 6" (SOLID WHITE)
- (E) TEMPORARY PAVEMENT MARKING - LINE 6" (2' DASH - 6' SKIP, WHITE)
- (F) TEMPORARY PAVEMENT MARKING - LINE 12" (SOLID YELLOW @ 45° DIAGONAL)
- (G) TEMPORARY PAVEMENT MARKING - LINE 24" (SOLID WHITE)
- (H) TEMPORARY PAVEMENT MARKING - LETTERS AND SYMBOLS

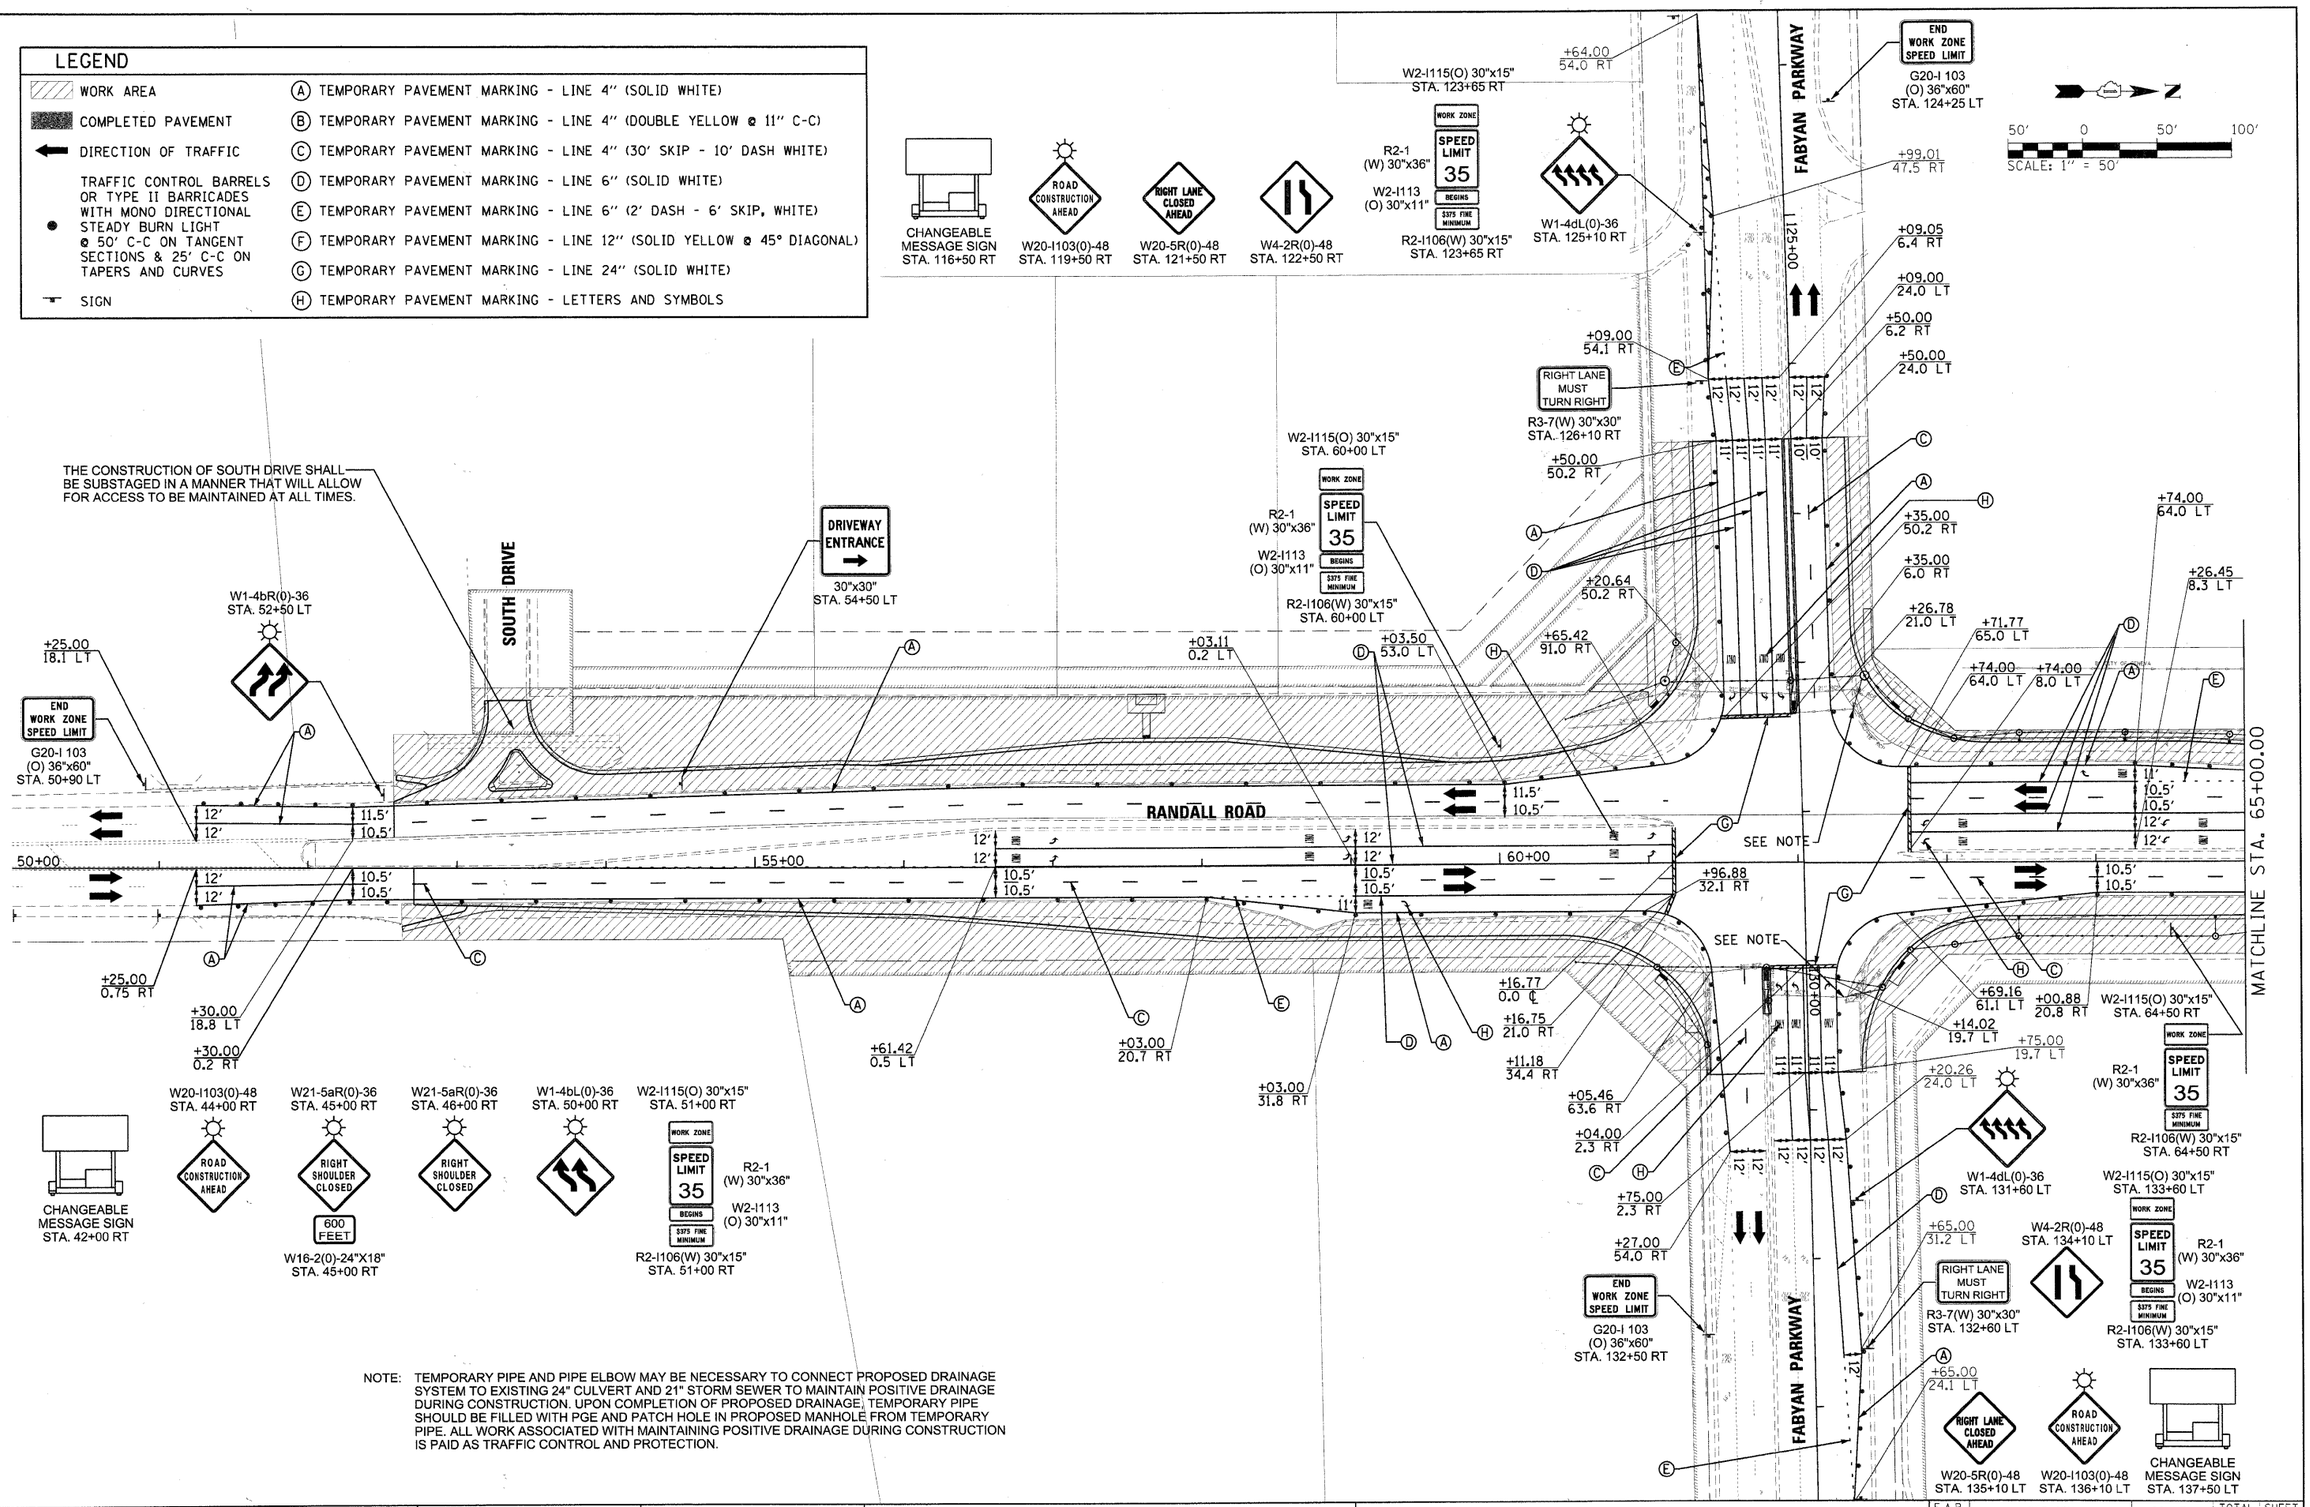

NOTE: TEMPORARY PIPE AND PIPE ELBOW MAY BE NECESSARY TO CONNECT PROPOSED DRAINAGE SYSTEM TO EXISTING 24" CULVERT AND 21" STORM SEWER TO MAINTAIN POSITIVE DRAINAGE DURING CONSTRUCTION. UPON COMPLETION OF PROPOSED DRAINAGE, TEMPORARY PIPE SHOULD BE FILLED WITH PGE AND PATCH HOLE IN PROPOSED MANHOLE FROM TEMPORARY PIPE. ALL WORK ASSOCIATED WITH MAINTAINING POSITIVE DRAINAGE DURING CONSTRUCTION IS PAID AS TRAFFIC CONTROL AND PROTECTION.

© Copyright CMT, Inc.

CMT
CRAWFORD, MURPHY & TILLY, INC.
CONSULTING ENGINEERS
License No. 184-000613

USER NAME = Matt Baldwin	DESIGNED - PWK	REVISED -	
	DRAWN - MCC	REVISED -	
PLOT SCALE = 50.0000 ' / IN.	CHECKED - KDF	REVISED -	
PLOT DATE = 2/7/2011	DATE - 12/29/2010	REVISED -	

STATE OF ILLINOIS
DEPARTMENT OF TRANSPORTATION

MAINTENANCE OF TRAFFIC STAGE 1

SCALE: 1"=50' | SHEET NO. 1 OF 2 SHEETS | STA. 50+00.00 TO STA. 65+00.00

F.A.P RTE.	SECTION	COUNTY	TOTAL SHEETS	SHEET NO.
336	01-00269-00-CH	KANE	124	31

CONTRACT NO. 63533

ILLINOIS FED. AID PROJECT

FILE NAME = L:\KANECO\0792683\Draw\Exhibits\NoEasement\CADD_Sheets\R_MOT-STAGE1.dgn