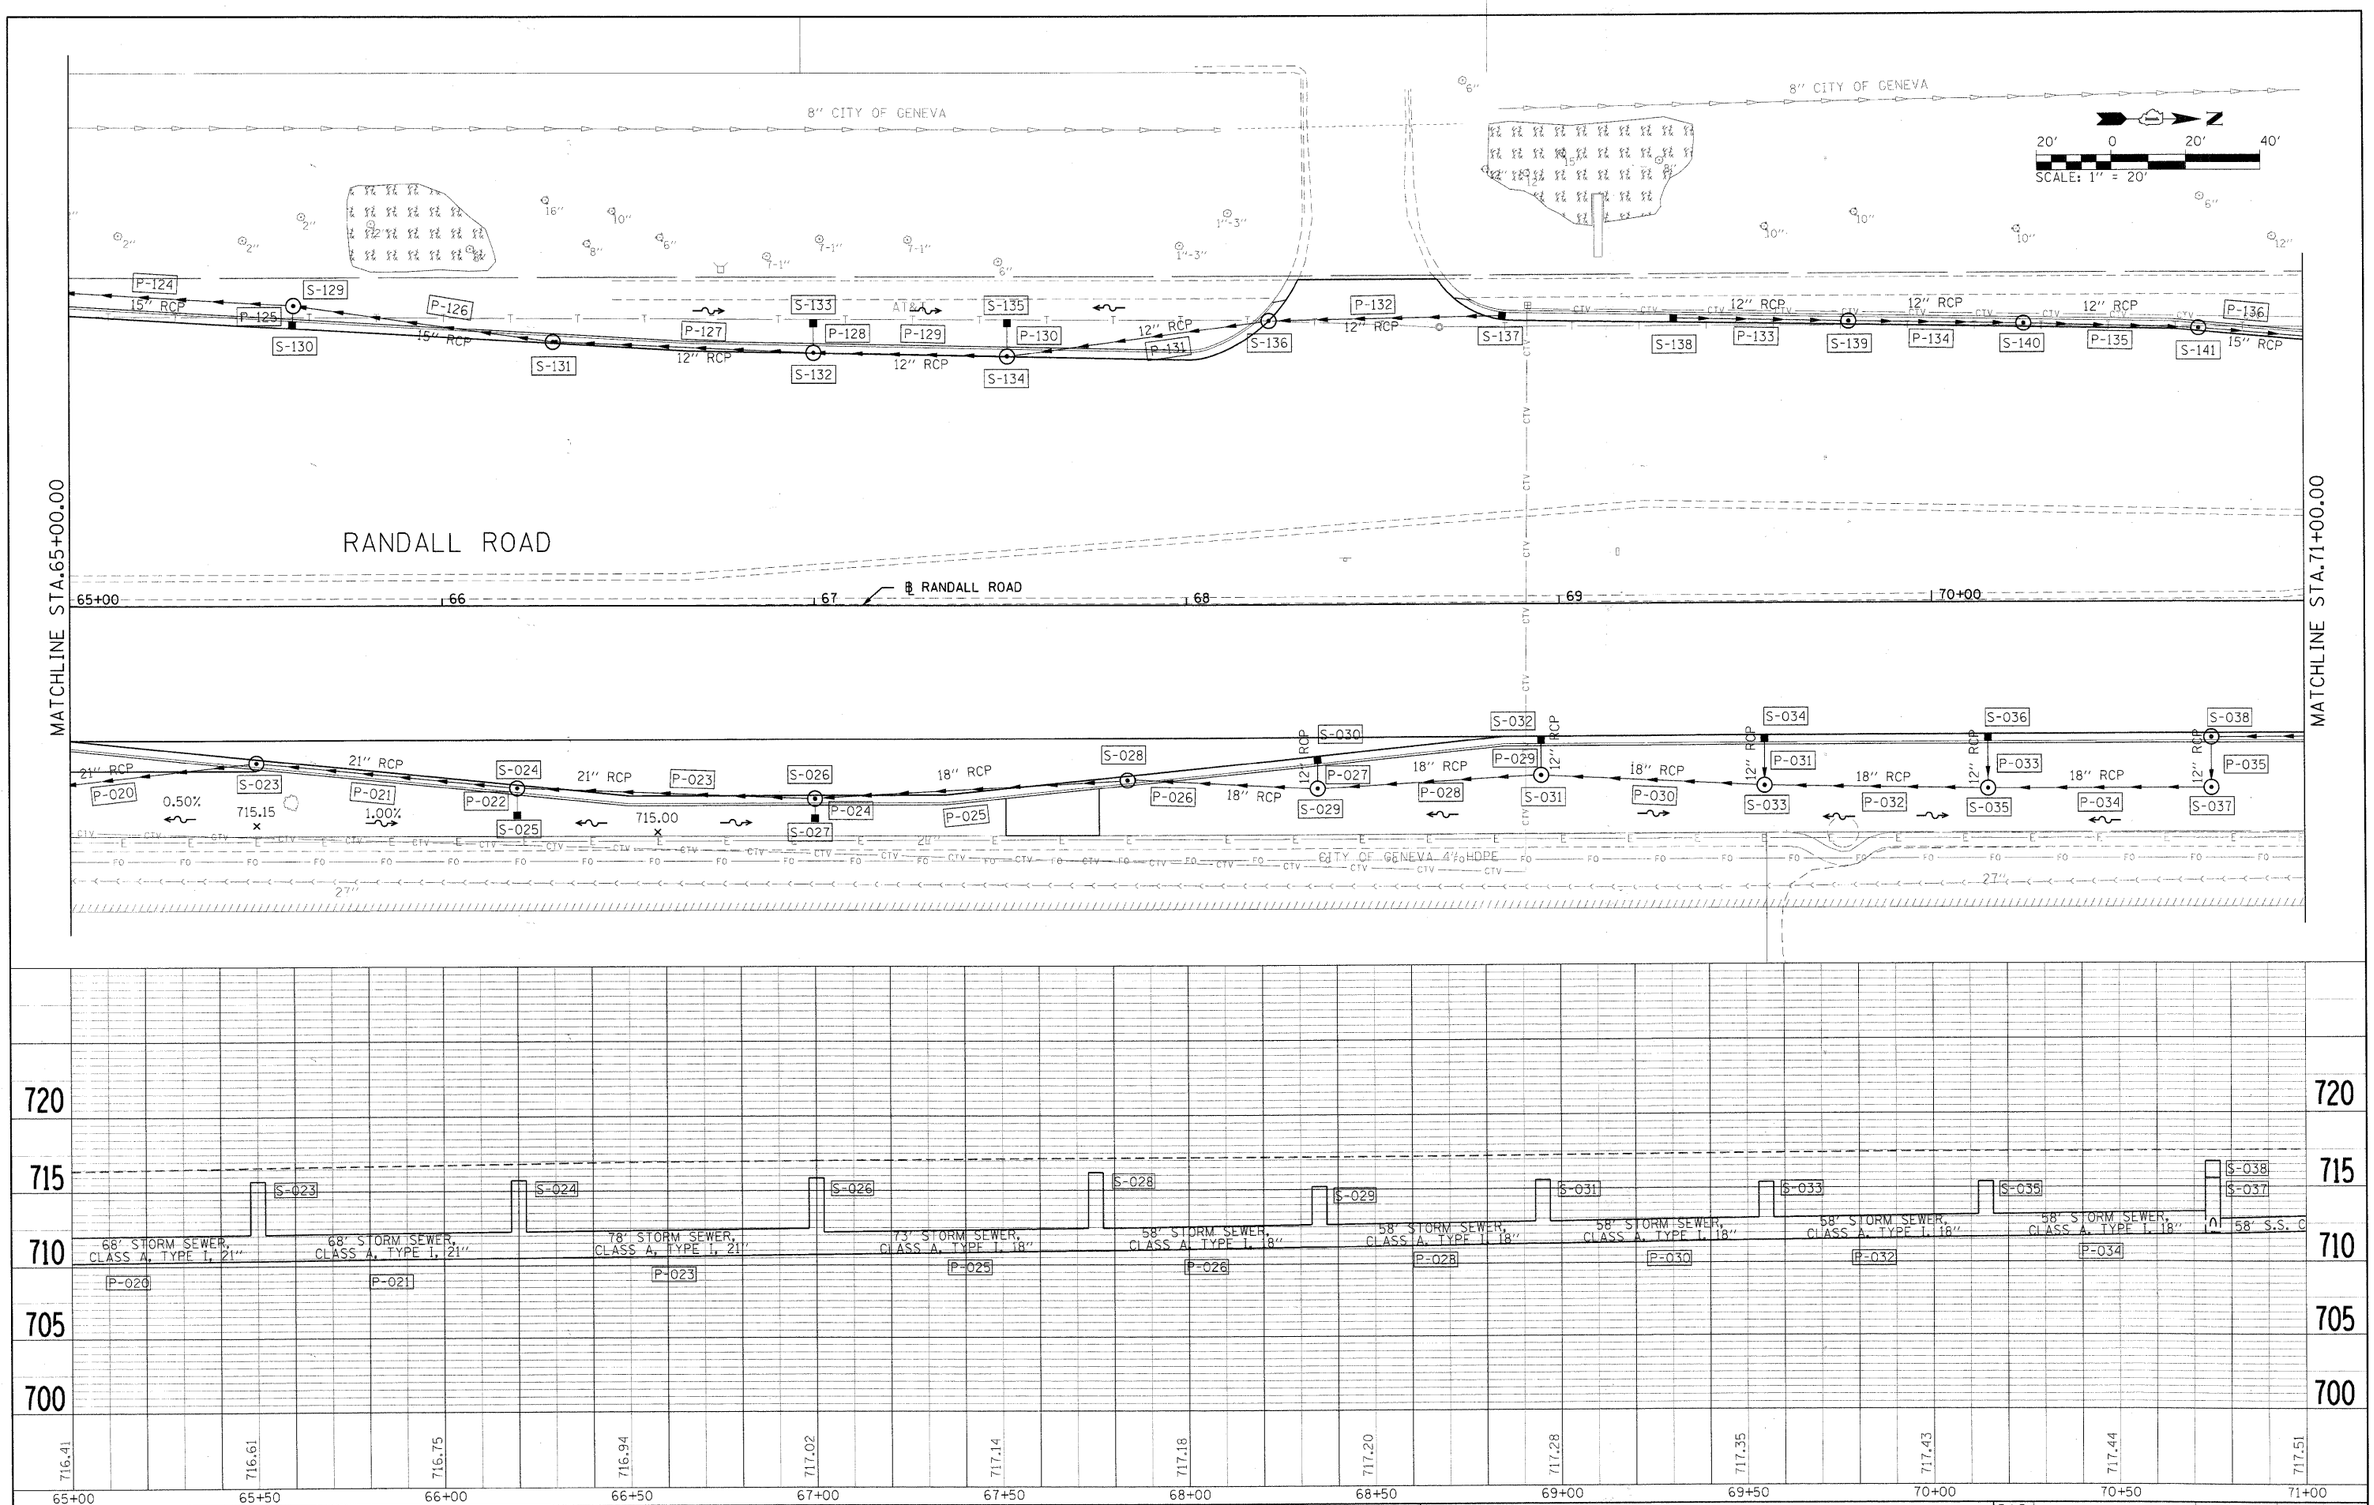


| | | | | | |
|---|---|---|---|---|---|
| CMT CRAWFORD, MURPHY & TILLY, INC. CONSULTING ENGINEERS License No. 184-000813 | USER NAME = Matt Baldwin | DESIGNED - PWK | REVISED - | STATE OF ILLINOIS DEPARTMENT OF TRANSPORTATION | DRAINAGE AND UTILITY PLAN |
| | | DRAWN - ERD | REVISED - | | |
| | PLOT SCALE = 20.0000 ' / IN. | CHECKED - KDF | REVISED - | | |
| | PLOT DATE = 2/7/2011 | DATE - 12/29/2010 | REVISED - | | SCALE: 20':H 5':V SHEET NO. 4 OF 6 SHEETS STA. 65+00.00 TO STA. 71+00.00 |

| F.A.P. RTE. | SECTION | COUNTY | TOTAL SHEETS | SHEET NO. |
|---|---|---|---|---|
| 336 | 01-00269-00-CH | KANE | 124 | 47 |
| | | CONTRACT NO. 63533 | | |
| | | ILLINOIS FED. AID PROJECT | | |