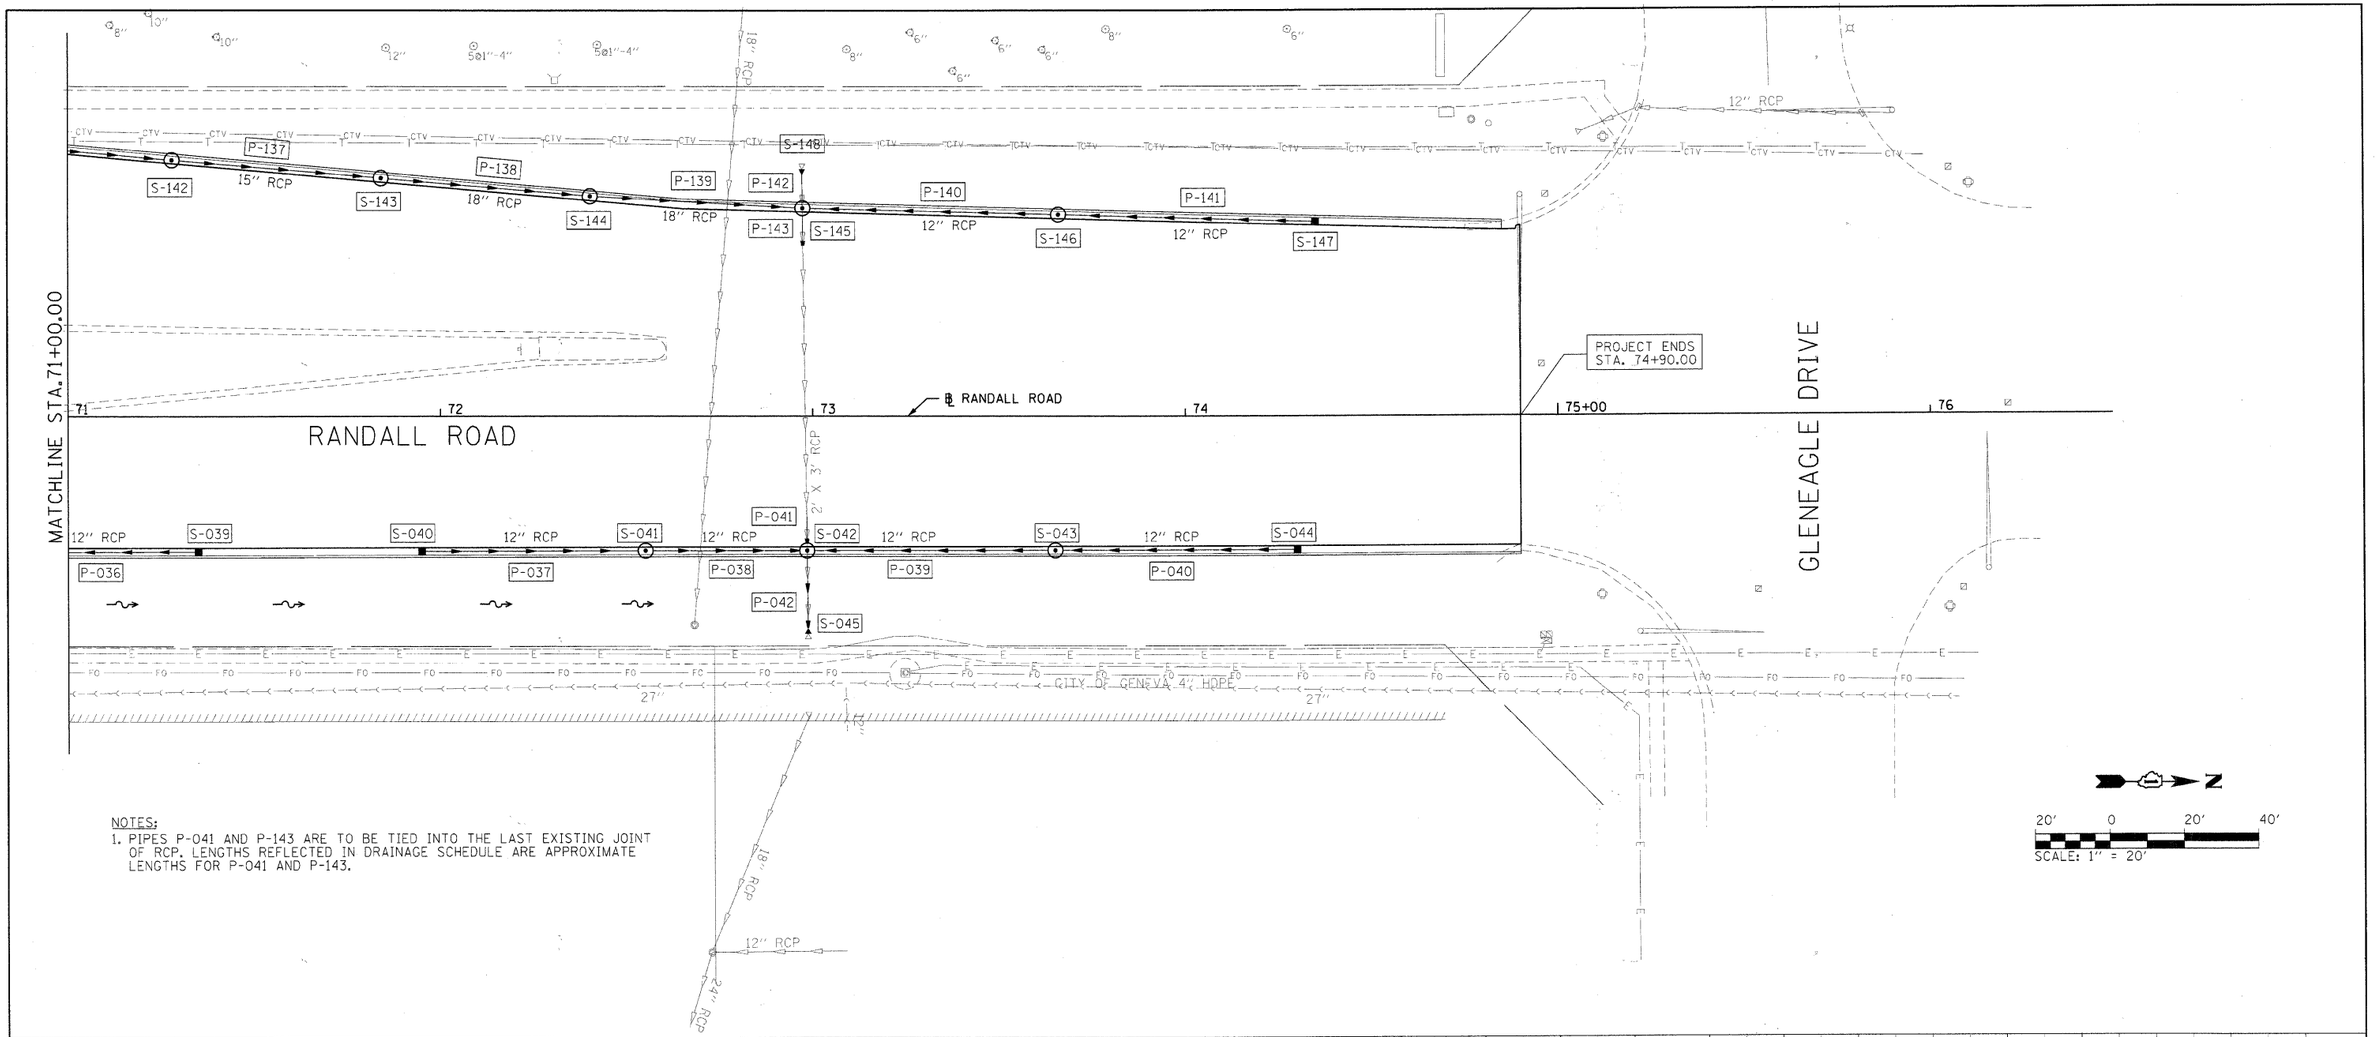

NOTES:
1. PIPES P-041 AND P-143 ARE TO BE TIED INTO THE LAST EXISTING JOINT OF RCP. LENGTHS REFLECTED IN DRAINAGE SCHEDULE ARE APPROXIMATE LENGTHS FOR P-041 AND P-143.

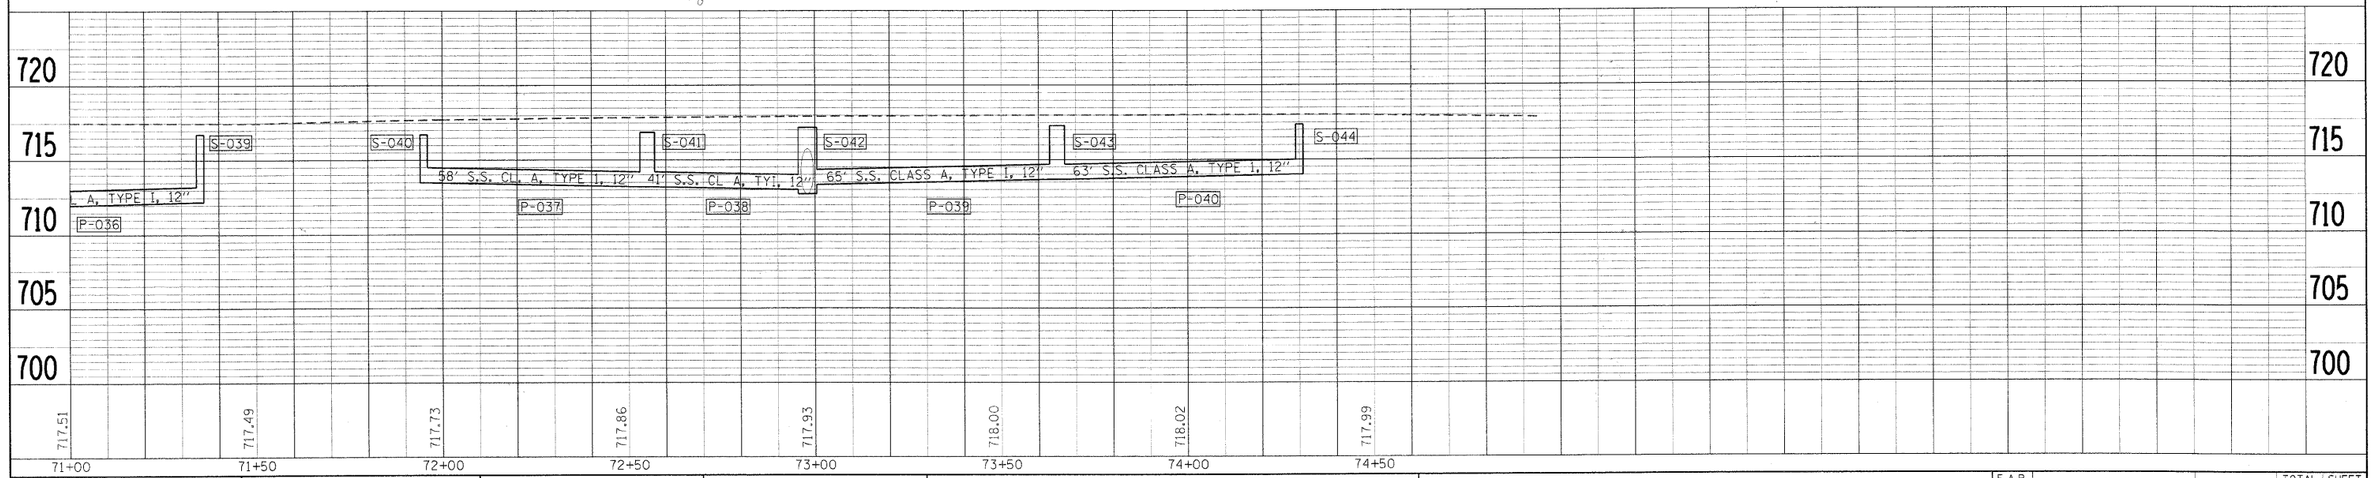

CMT CRAWFORD, MURPHY & TILLY, INC. CONSULTING ENGINEERS License No. 184-000613	USER NAME = Matt Baldwin	DESIGNED - PWK	REVISED -	STATE OF ILLINOIS DEPARTMENT OF TRANSPORTATION	DRAINAGE AND UTILITY PLAN
		DRAWN - ERD	REVISED -		
	PLOT SCALE = 20.0000 ' / IN.	CHECKED - KDF	REVISED -		
	PLOT DATE = 2/7/2011	DATE - 12/29/2010	REVISED -		SCALE: 20':H 5':V SHEET NO. 5 OF 6 SHEETS STA. 71+00.00 TO STA. 74+95.20

F.A.P. RTE.	SECTION	COUNTY	TOTAL SHEETS	SHEET NO.
336	01-00269-00-CH	KANE	124	48
		CONTRACT NO. 63533		
		ILLINOIS FED. AID PROJECT		

© Copyright CMT, Inc.

FILE NAME = L:\KANECO\0929603\Draw\Exhibits\NoEasement\CADD_Sheets\R_DR_05.dgn