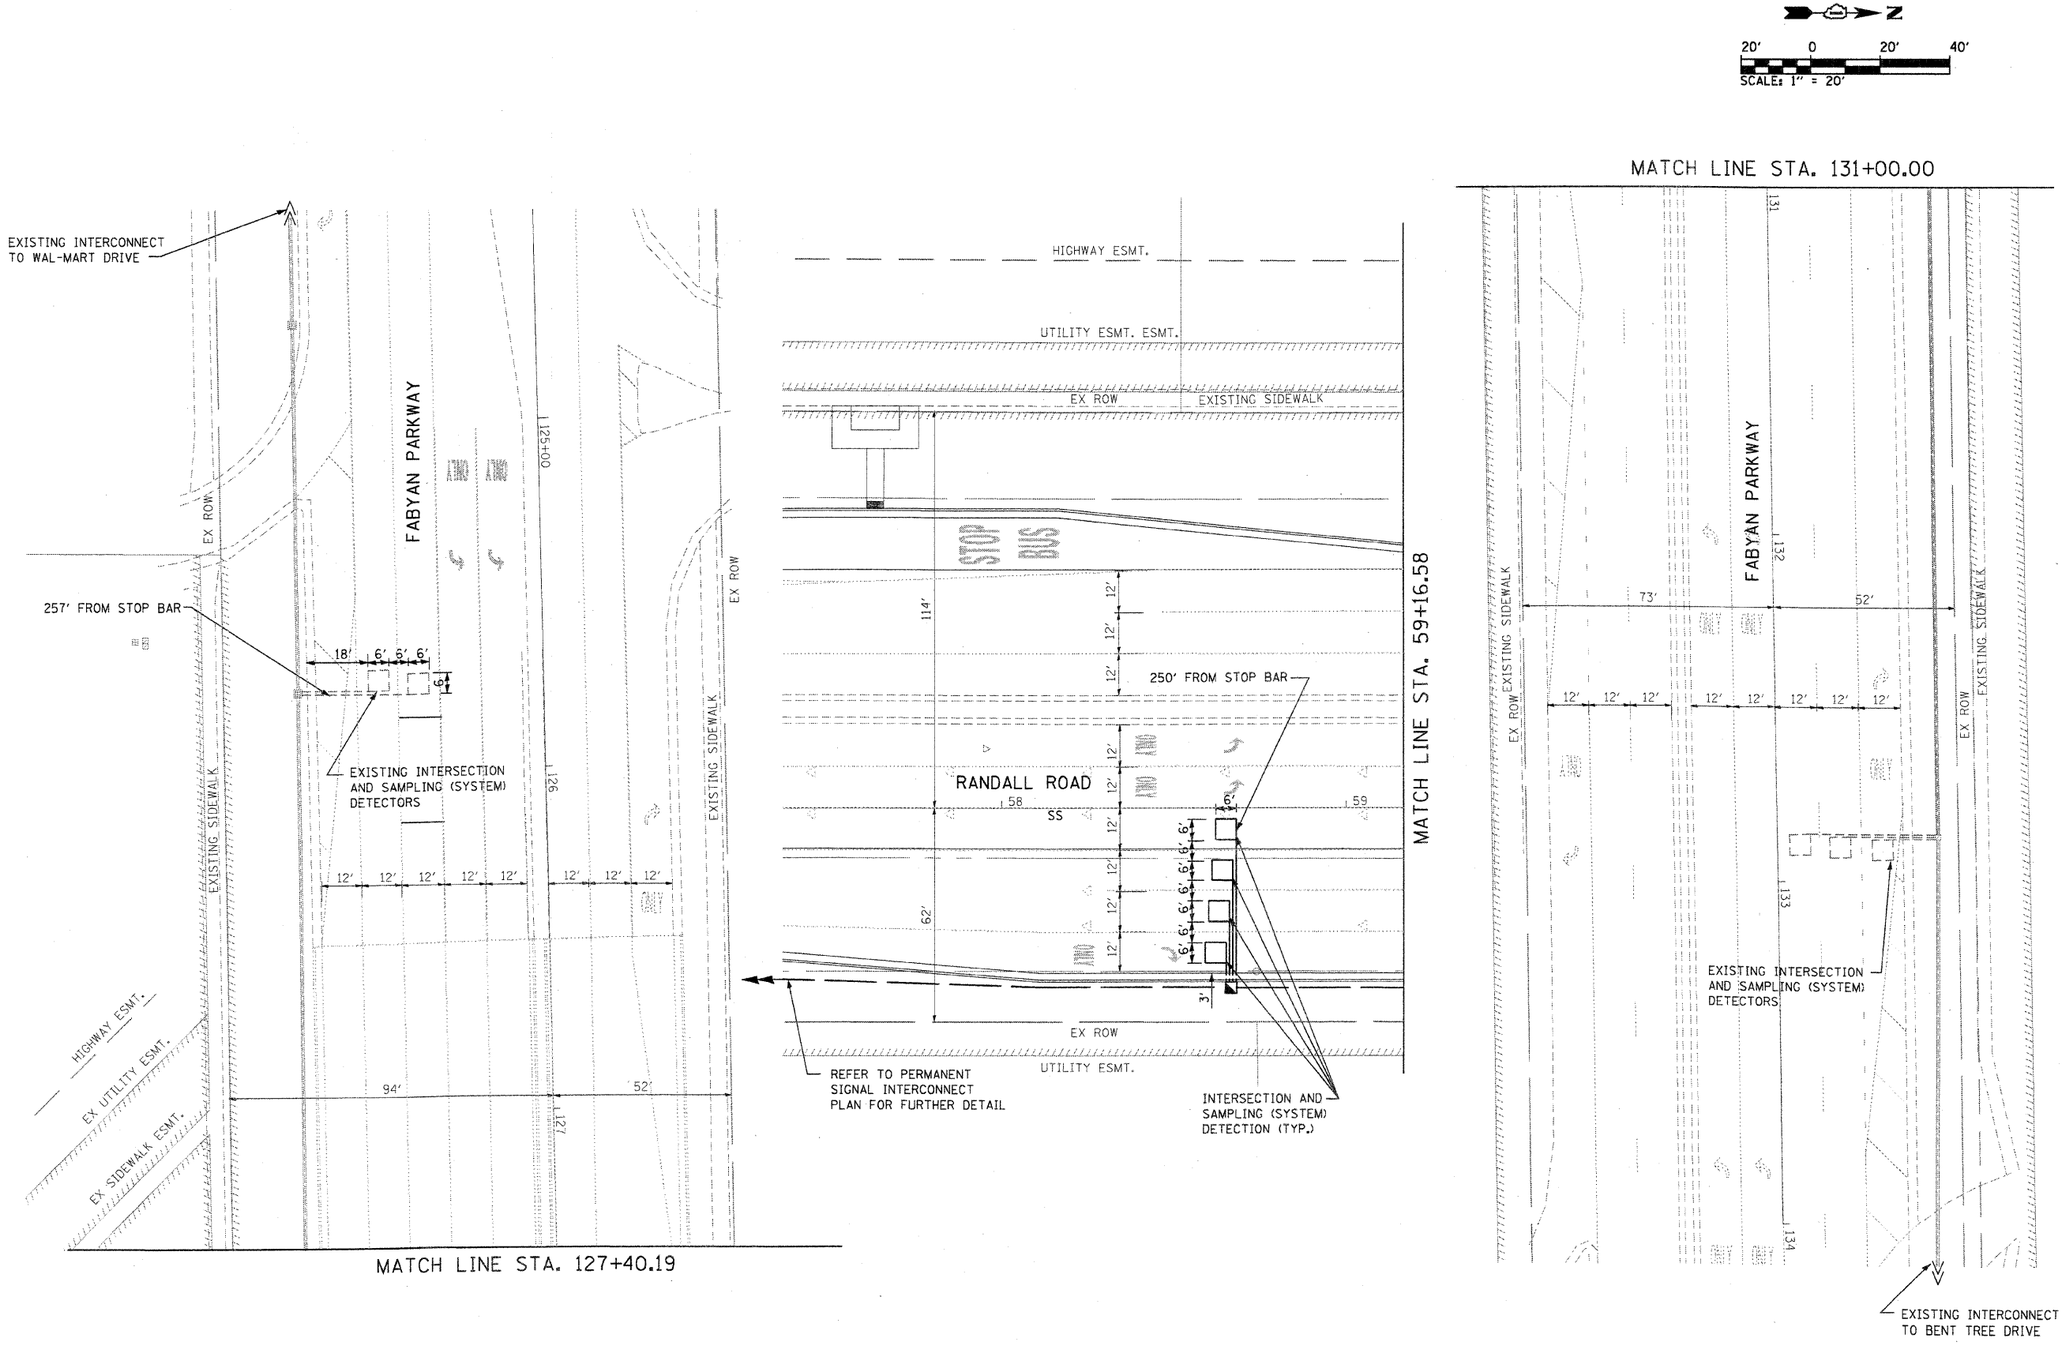

FILE NAME = L:\KANECO\0329603\Draw\CADD_Sheets\TS_PLN_02.dgn

CMT CRAWFORD, MURPHY & TILLY, INC. CONSULTING ENGINEERS License No. 184-000613	USER NAME = Matt Baldwin	DESIGNED - PWK	REVISED -	STATE OF ILLINOIS DEPARTMENT OF TRANSPORTATION	TRAFFIC SIGNAL INSTALLATION PLAN RANDALL ROAD AND FABYAN PARKWAY	F.A.P. RTE. 336	SECTION 01-00269-00-CH	COUNTY KANE	TOTAL SHEETS 124	SHEET NO. 71
		DRAWN - ERD	REVISED -							
	PLOT SCALE = 20.0000 ' / IN.	CHECKED - KDF	REVISED -					CONTRACT NO. 63533		
	PLOT DATE = 12/29/2010	DATE - 12/29/2010	REVISED -		SCALE: 1"=20' SHEET NO. 2 OF 2 SHEETS STA. TO STA.			ILLINOIS FED. AID PROJECT		

© Copyright CMT, Inc.