MCHENRY COUNTY
DIVISION OF TRANSPORTATION

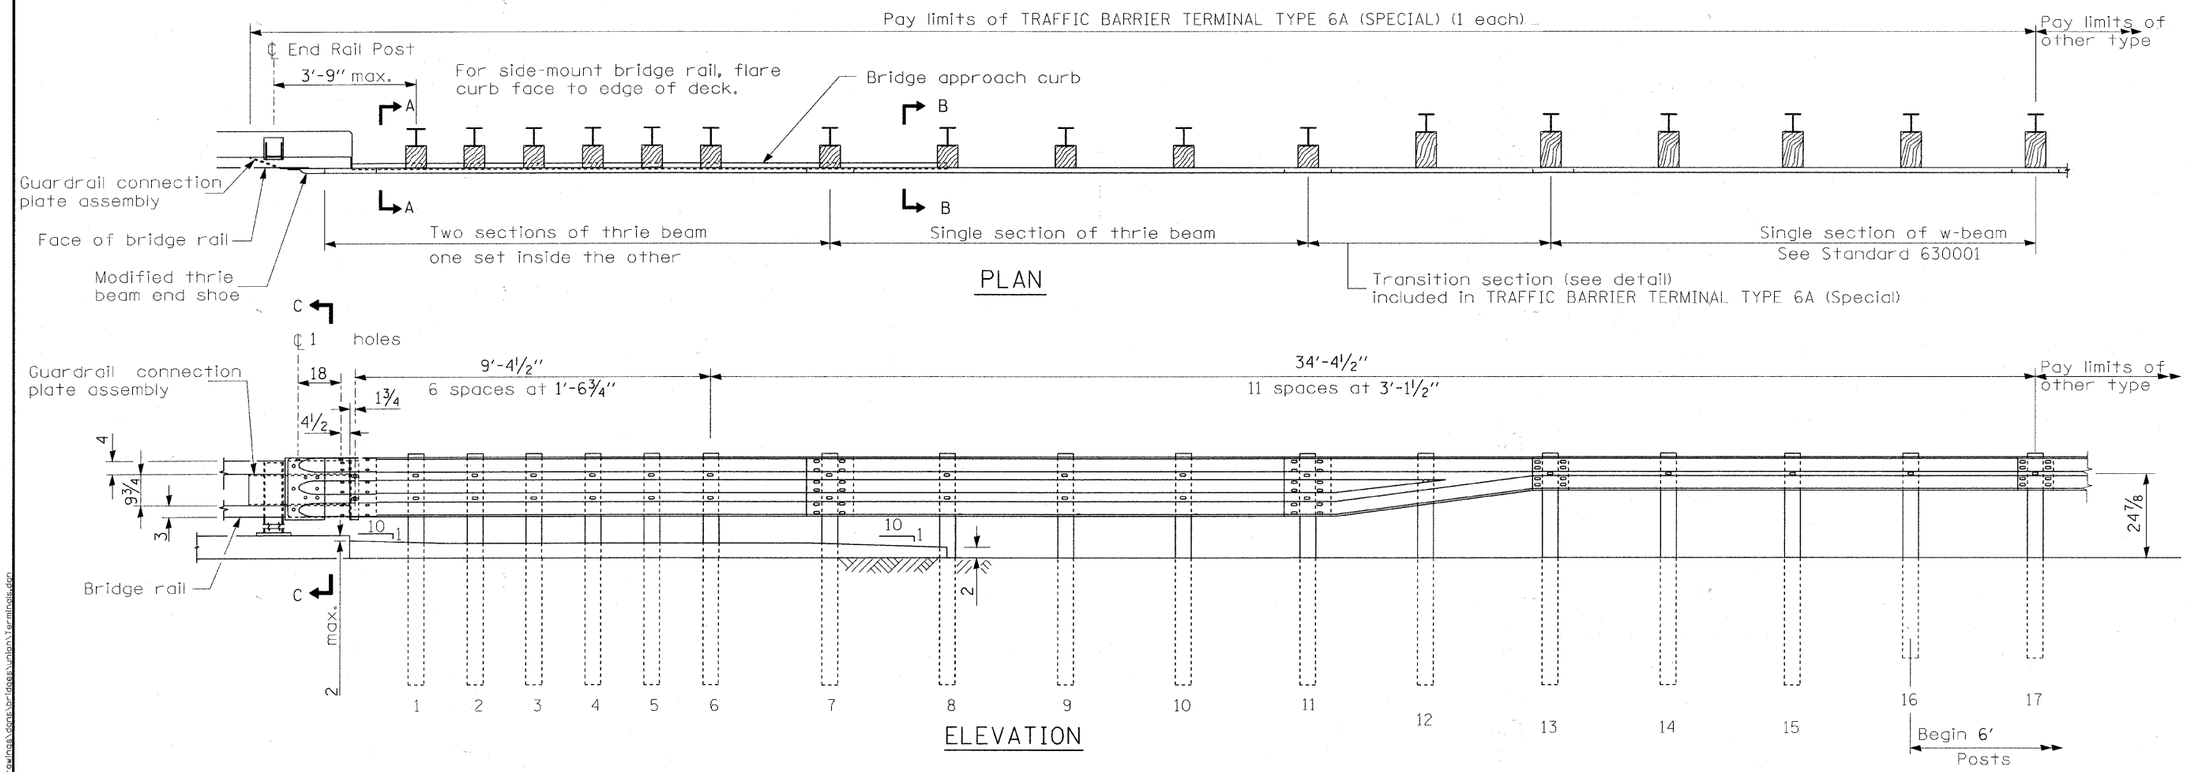

PLAN

ELEVATION

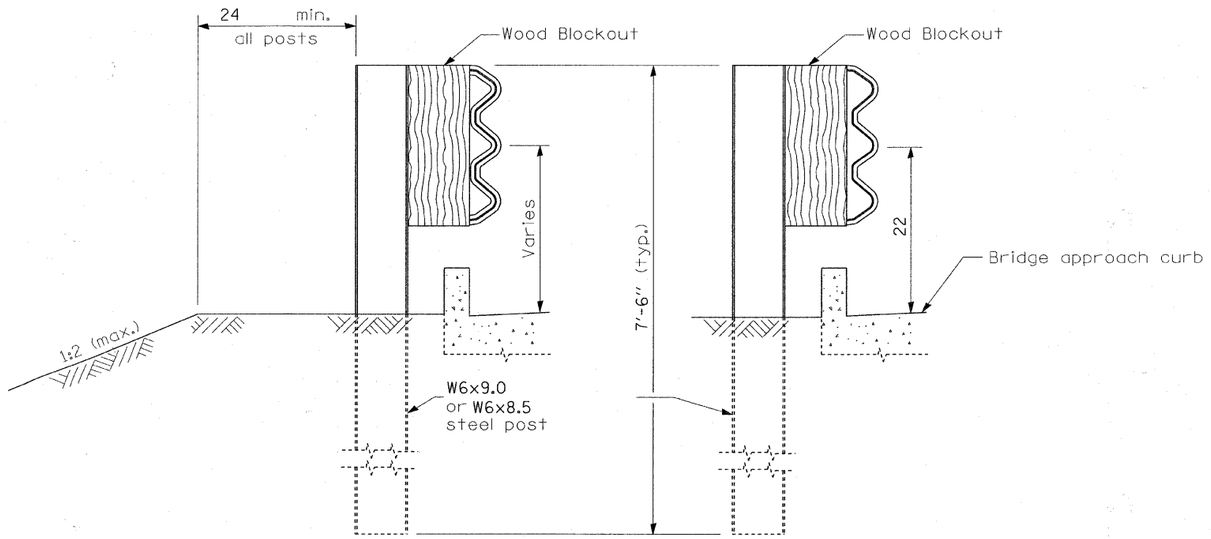

SECTION A-A

SECTION B-B

GENERAL NOTES

See Standard 630001 for details of guardrail not shown.

Thrie beam rail shall be bolted to block-out at all posts.

All slope ratios are expressed as units of vertical displacement to units of horizontal displacement (V:H).

All dimensions are in inches unless otherwise shown.

TRAFFIC BARRIER TERMINAL
TYPE 6A (SPECIAL)
STRUCTURE NO. 056-3178

DESIGNED	BLB
CHECKED	AS
DRAWN	BCD
CHECKED	BLB

SHEET NO. 1	F.A.S. RTE.	SECTION	COUNTY	TOTAL SHEETS	SHEET NO.
3 SHEETS	0034	06-00320-02-BR	MCHENRY	65	49
			CONTRACT NO. 63536		
	JOB NO. C-91-140-11	ILLINOIS	FED. AID PROJECT BRS-0034(107)		