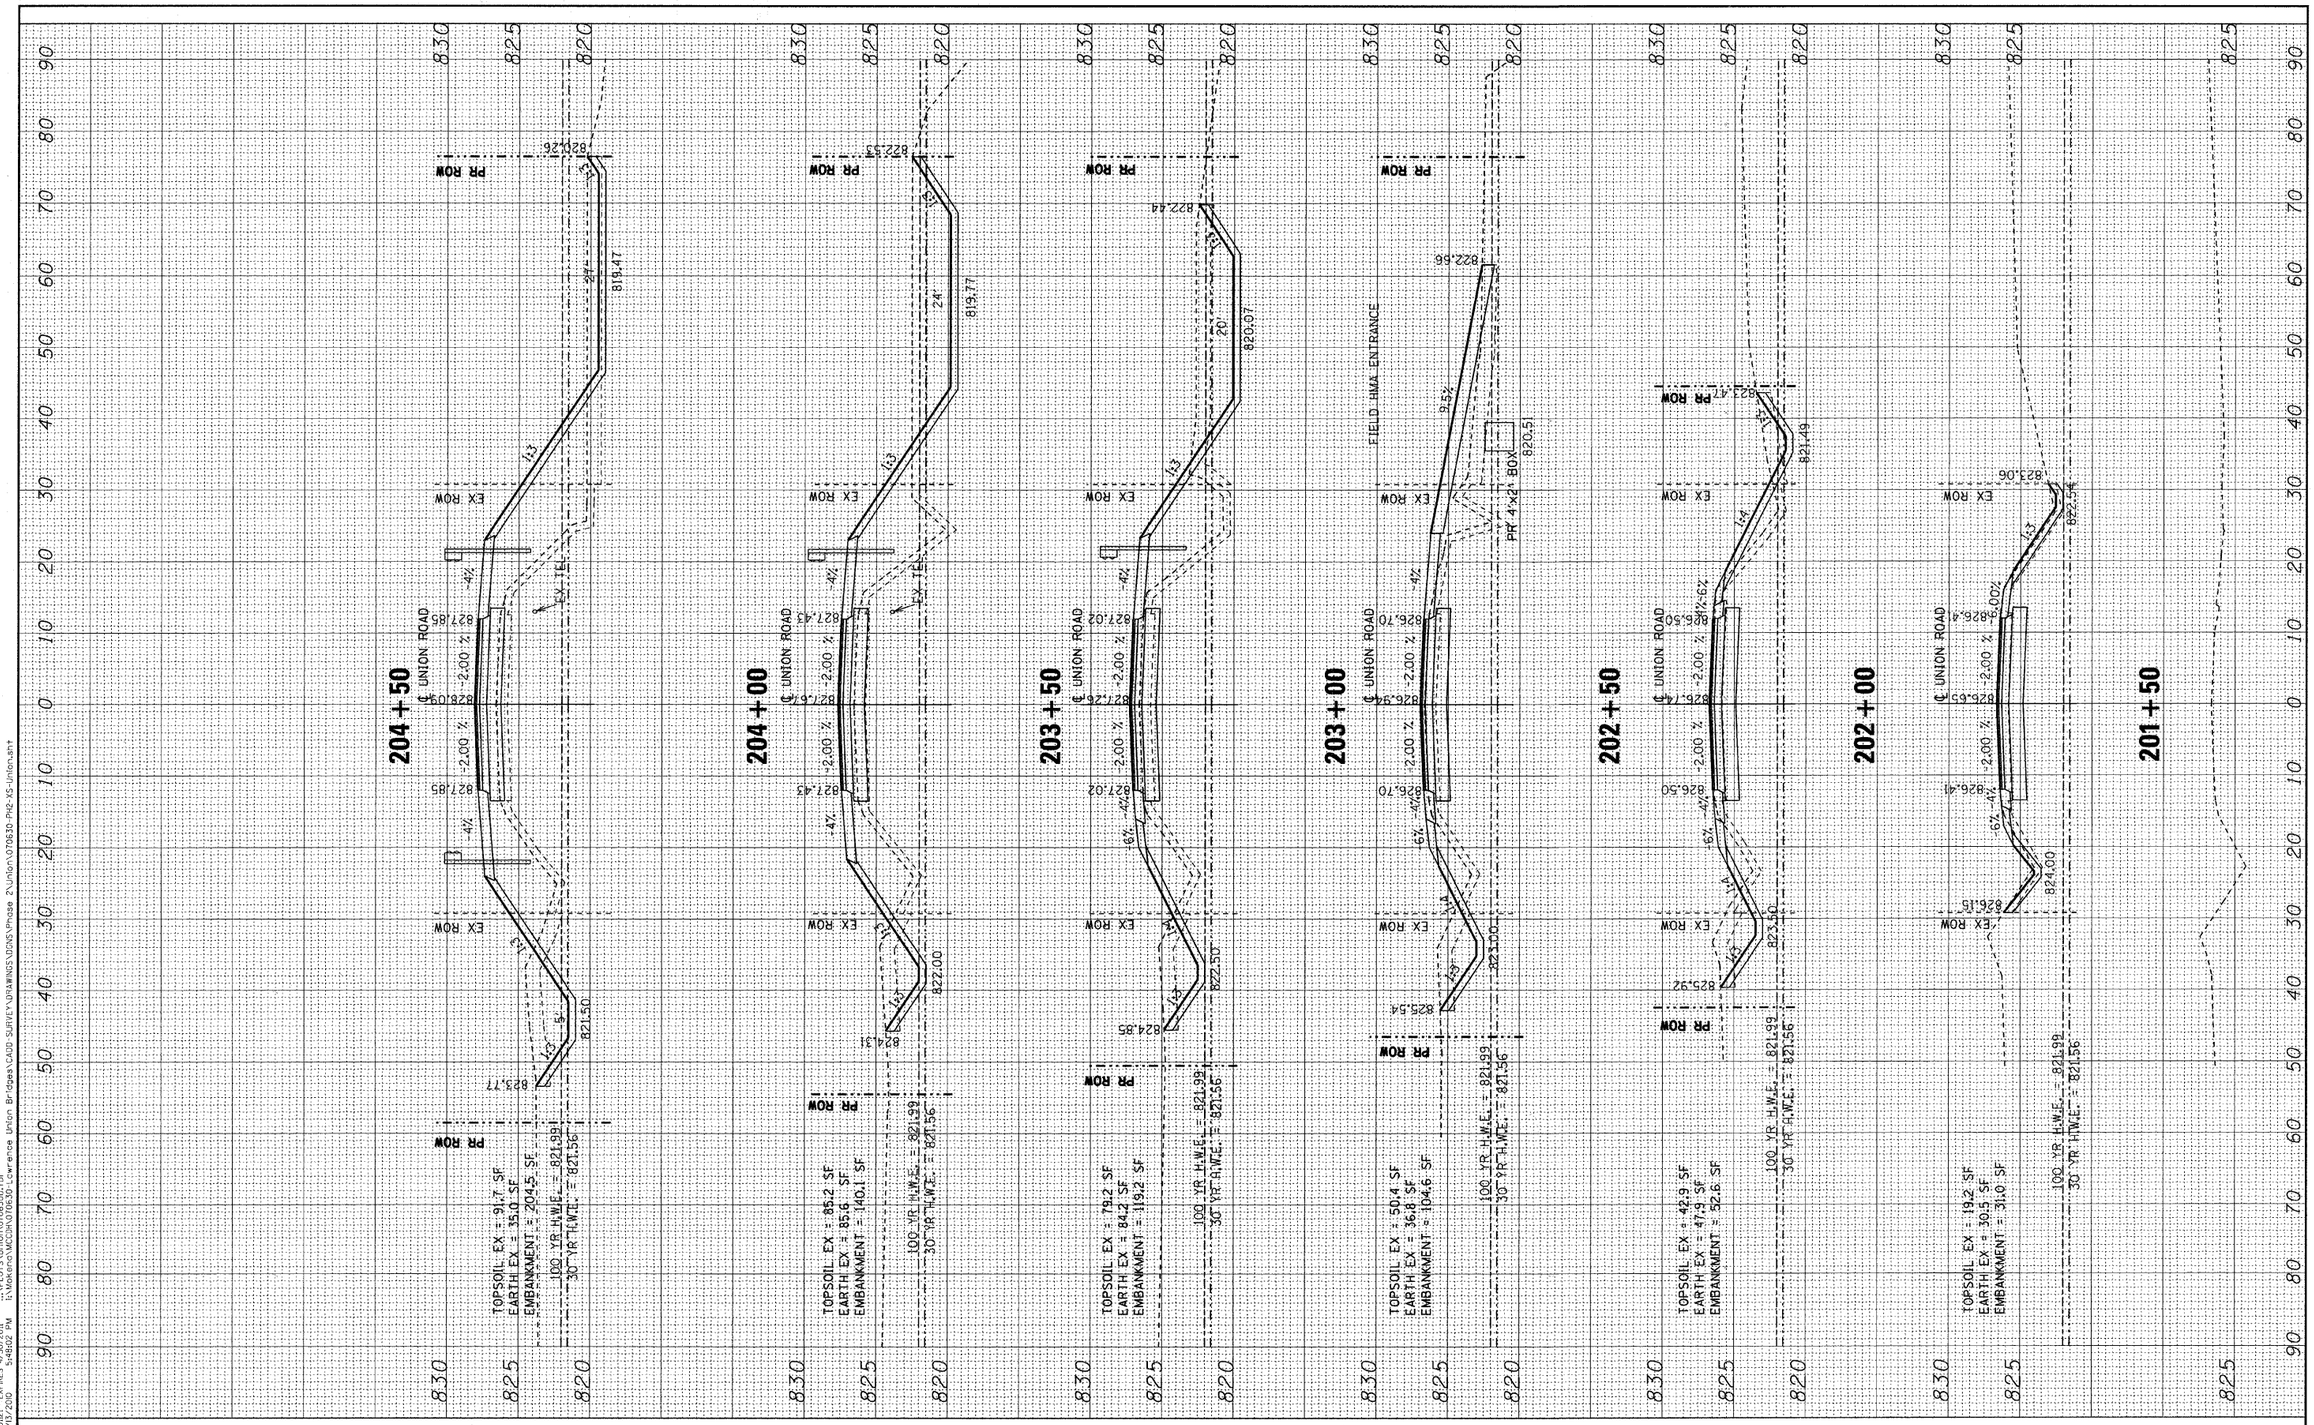

COPYRIGHT © 2010 BY BAXTER & WOODMAN, INC.
STATE OF ILLINOIS - PROFESSIONAL DESIGN FIRM
LICENSE NO.- 184-001127 - EXPIRES 4/30/2011
8/20/2010 9:48:02 PM
...\plotdrver\PHF22x34.pltl
...\PLOTS\Union\070630L.tbl
G:\Workers\WCCDH\070630-Lawrence Union Bridges\CADD\SURVEY\DRAWINGS\DGNS\Phase 2\Union\070630 PH2-XS-Union.dgn

BAXTER & WOODMAN Consulting Engineers

DESIGNED - CAC	REVISED - PER IDOT 10-08-10		
DRAWN - BCD	REVISED -		
CHECKED - TMS	REVISED -		
DATE - 08-20-10	REVISED -		

MCHENRY COUNTY DIVISION OF TRANSPORTATION
UNION ROAD BRIDGE OVER
SOUTH BRANCH OF KISHWAUKEE RIVER

CROSS SECTIONS – UNION ROAD AT SOUTH BRANCH KISHWAUKEE RIVER

SCALE: H: 1"=10' V: 1"=5' | STA. | TO STA.

F.A.S. RTE.	SECTION	COUNTY	TOTAL SHEETS	SHEET NO.
0034	06-00320-02-BR	MCHENRY	65	62
		CONTRACT NO. 63536		
JOB NO. C-91-140-11	ILLINOIS FED. AID PROJECT	BRS-0034(107)		