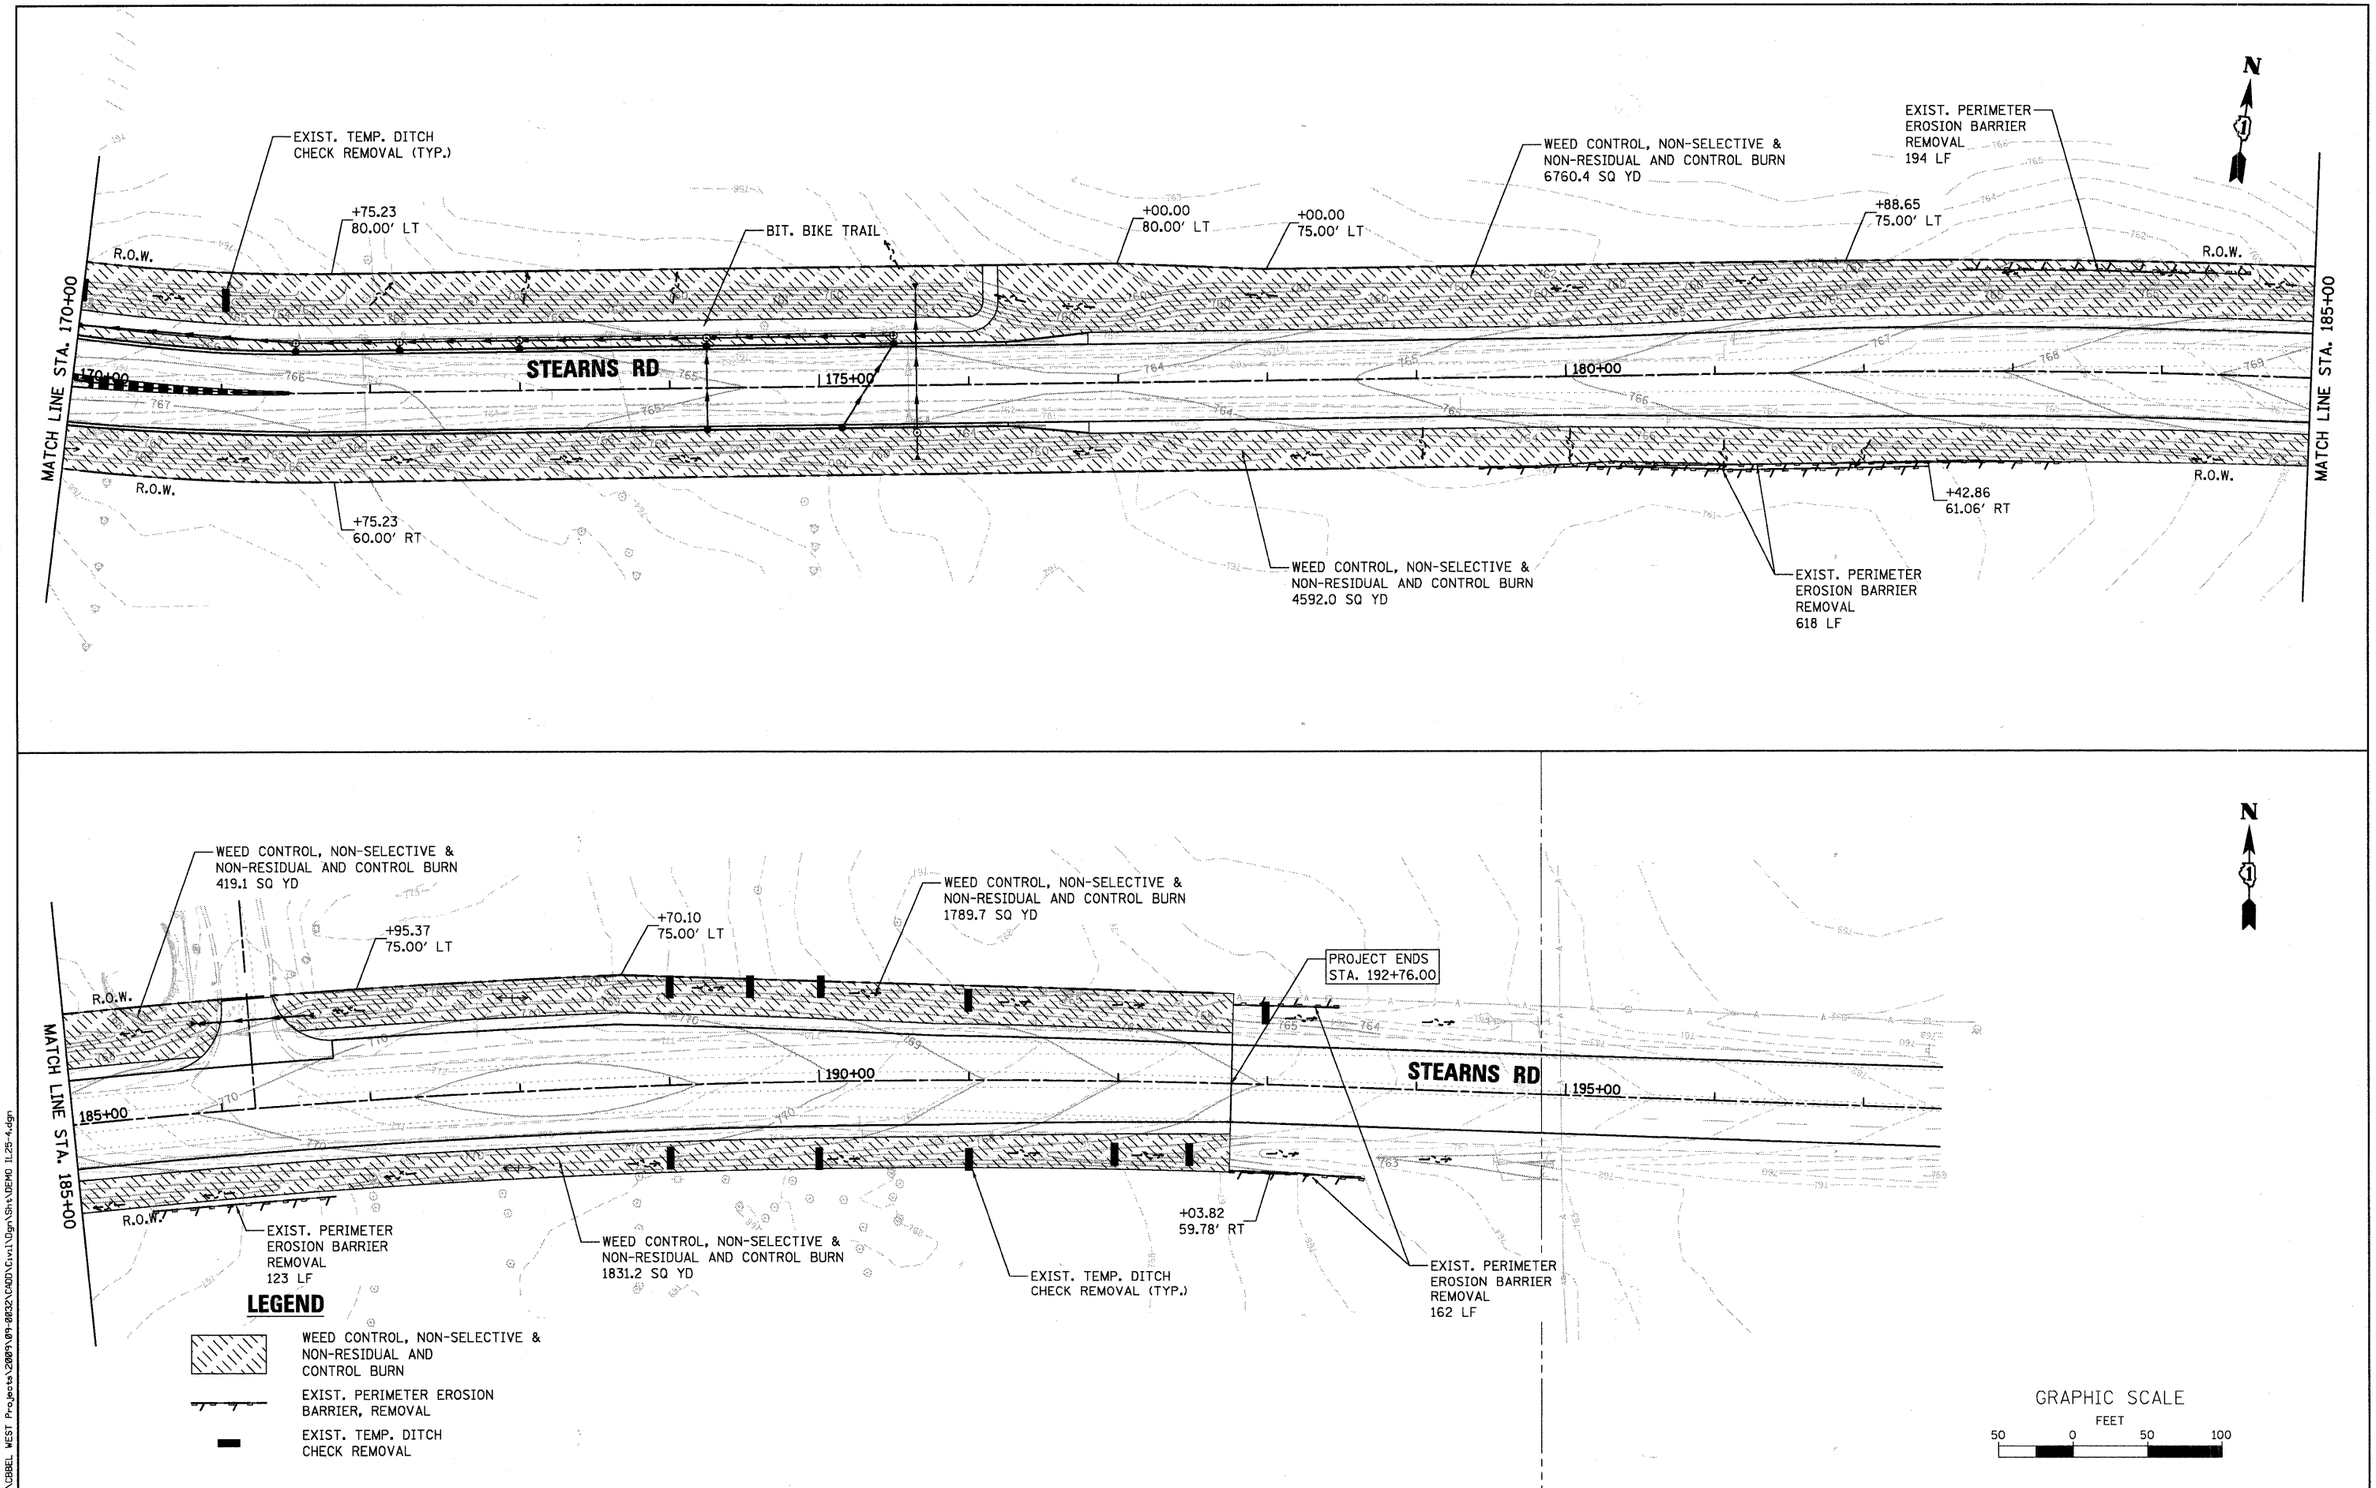

FILE NAME = P:\CBBEL WEST Projects\2009\09-0032\CADD\Civil\Dgn\Sht\DEMO IL25-4.dgn

WILLS BURKE KELSEY ASSOCIATES LTD. 116 West Main Street, Suite 201 St. Charles, Illinois 60174 (630) 443-7755	USER NAME = $USER$	DESIGNED - LL	REVISED -	STATE OF ILLINOIS DEPARTMENT OF TRANSPORTATION	VEGETATIVE CONTROL AND REMOVAL PLAN IL RTE 25 /STEARNS ROAD	F.A.P. RTE. 361	SECTION 09-00214-02-LS	COUNTY KANE/DUPAGE	TOTAL SHEETS 80 / SHEET NO. 16
		DRAWN - NP	REVISED -					CONTRACT NO.63542	
	PLOT SCALE = AS SHOWN	CHECKED -	REVISED -						
	PLOT DATE = 12/17/2010	DATE - 12/17/10	REVISED -		SCALE: AS SHOWN / SHEET NO. 16 OF 80 SHEETS / STA. 170+00.0 TO STA. 197+52.0	FED. ROAD DIST. NO. 1	ILLINOIS	FED. AID PROJECT	