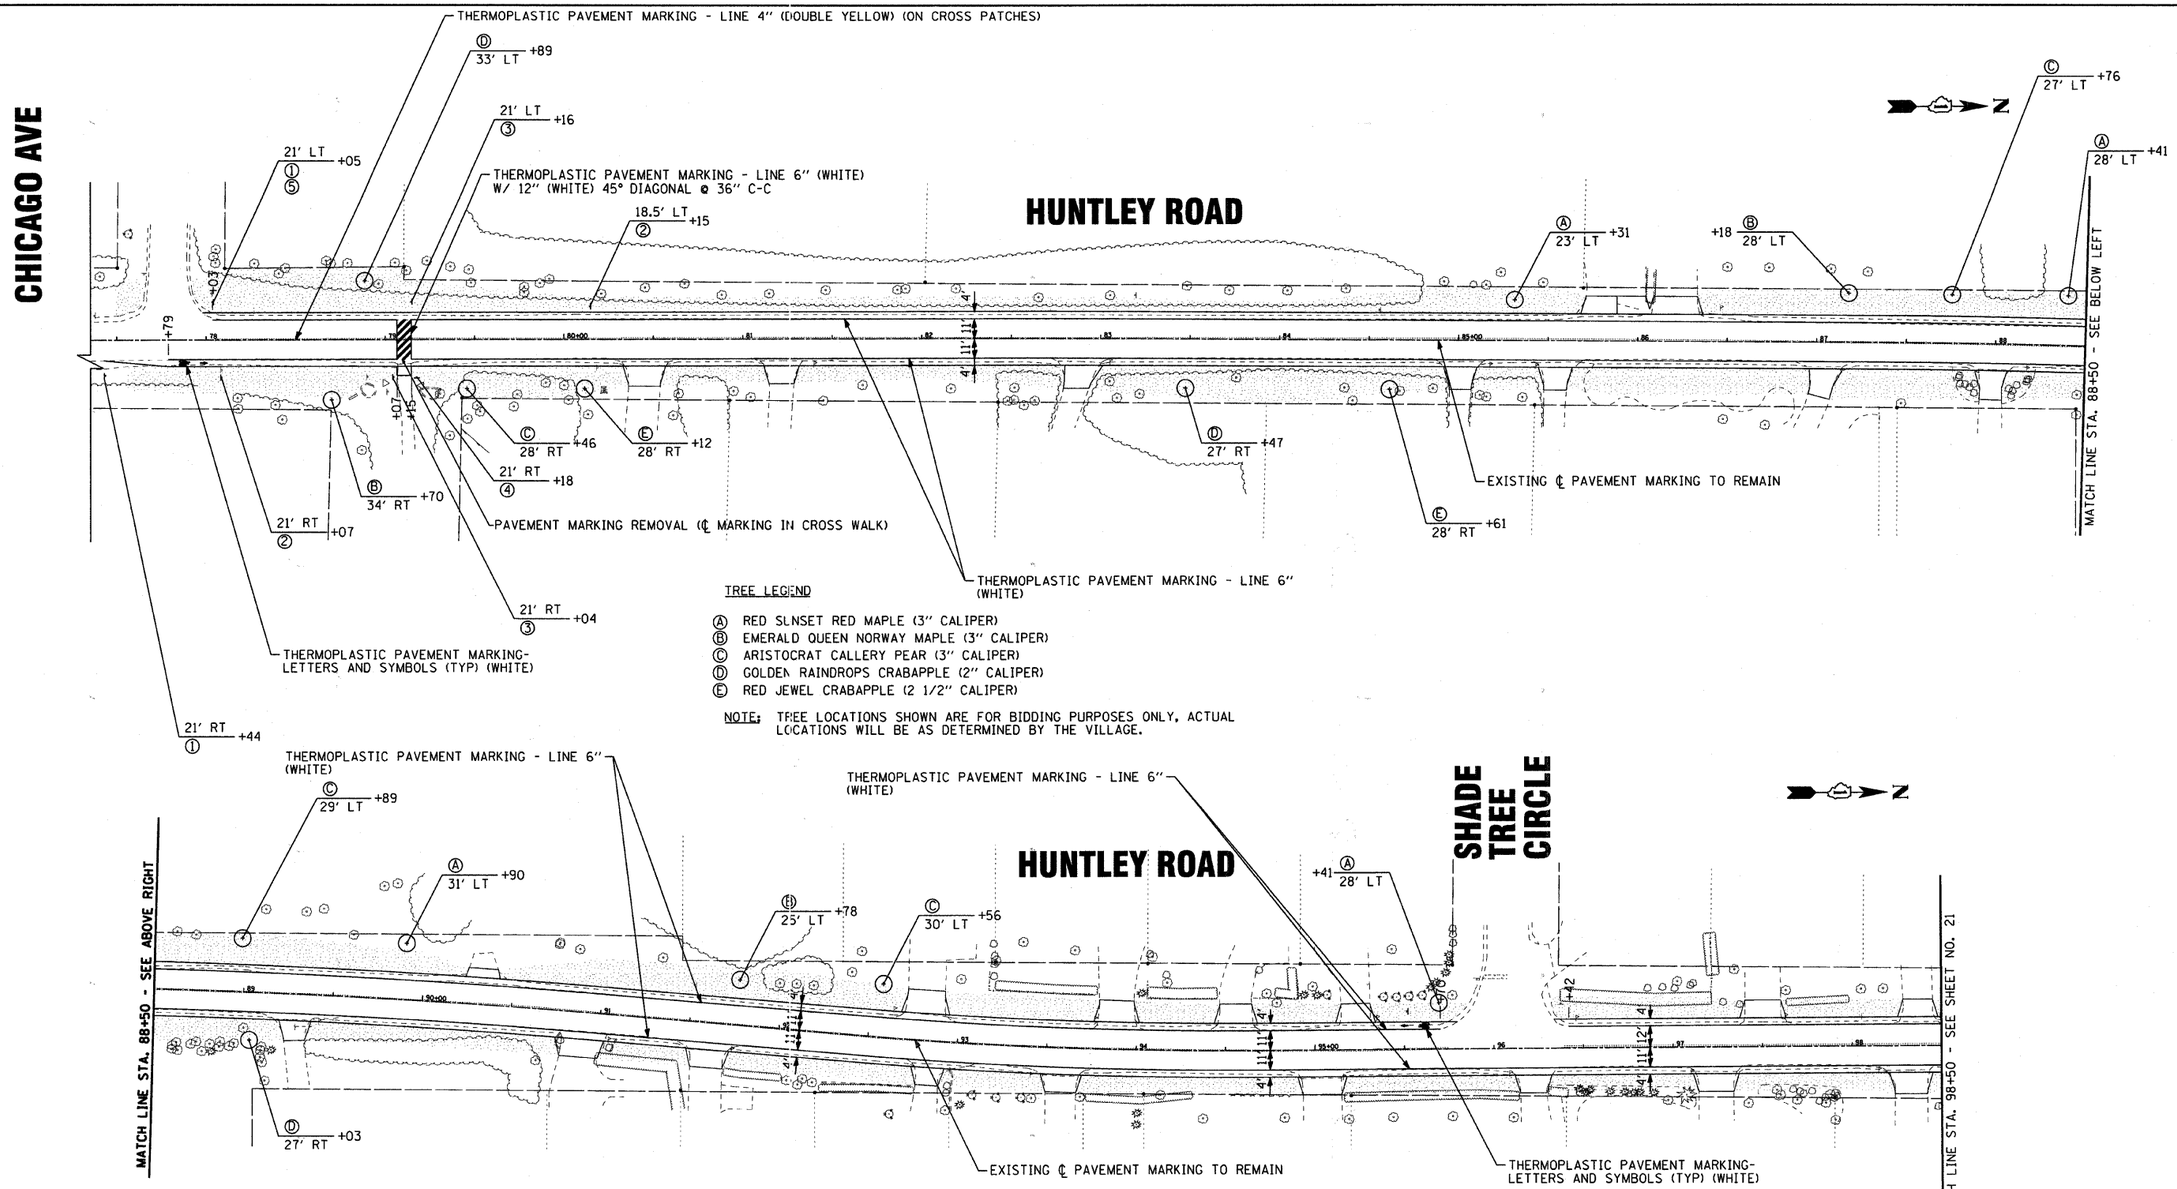

NOTE: ALL SIGNS SHALL BE MOUNTED ON WOODEN POSTS

COPYRIGHT © 2010, BY BAXTER & WOODMAN, INC.
STATE OF ILLINOIS - PROFESSIONAL DESIGN FIRM
LICENSE NO. 184-000705 EXPIRES 4/30/2011
12/16/2010 8:41:56 AM

BAXTER & WOODMAN Consulting Engineers	DESIGNED - DSH	REVISED - 12/16/10 PER IDOT	VILLAGE OF LAKEWOOD, ILLINOIS HUNTLEY ROAD BICYCLE TRAIL
	DRAWN - MAC	REVISED -	
	CHECKED - JJF	REVISED -	
	DATE - 12/16/10	FILE - ph2-091263-pml.sht	

PAVEMENT MARKING, SIGNING AND LANDSCAPING PLAN

SCALE: 1" = 40' STA. 77+50 TO STA. 98+50

F.A.U. RTE.	SECTION	COUNTY	TOTAL SHEETS	SHEET NO.
0118	10-00011-00-BT	MCHENRY	35	20
		CONTRACT NO. 63545		
FED. ROAD DIST. NO. 1	ILLINOIS	FED. AID PROJECT CMM-9003(628)		