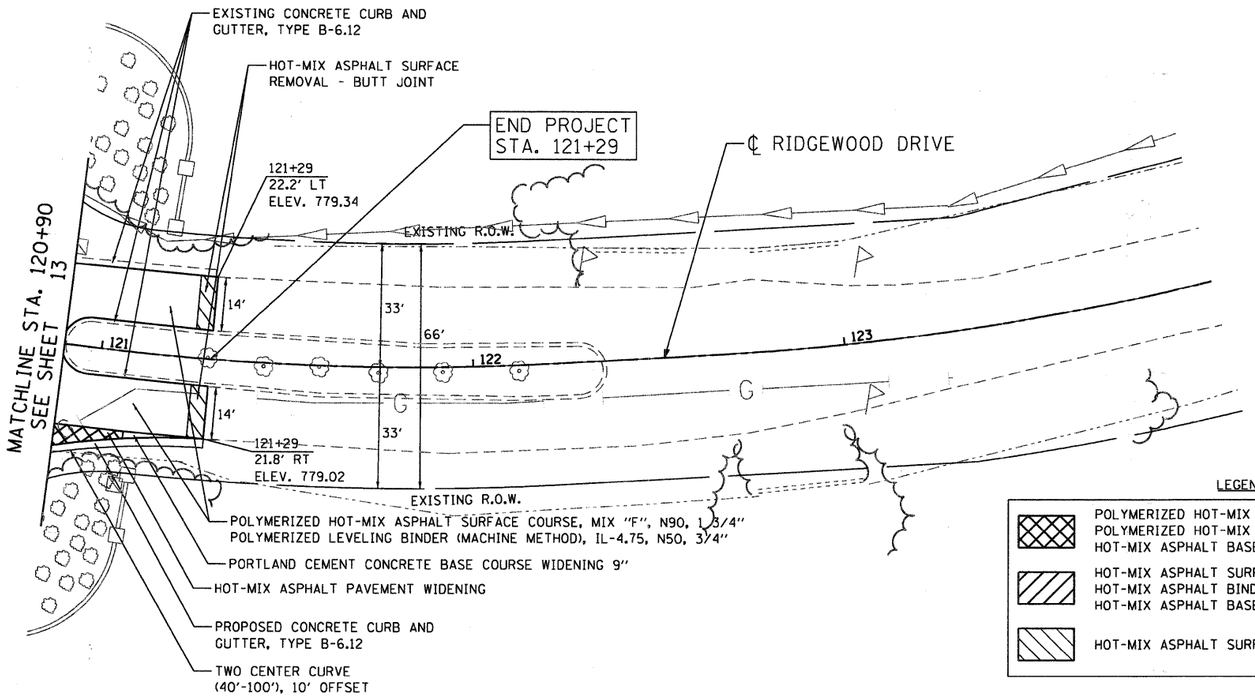

LEGEND

- POLYMERIZED HOT-MIX ASPHALT SURFACE COURSE, MIX "F", N90, 1 3/4"
  POLYMERIZED HOT-MIX ASPHALT BINDER COURSE, IL-19.0, N90, 2 1/4"
  HOT-MIX ASPHALT BASE COURSE WIDENING, 9"
- HOT-MIX ASPHALT SURFACE COURSE, MIX "D", N50, 1 1/2"
  HOT-MIX ASPHALT BINDER COURSE, IL-19.0, N50, 2 1/4"
  HOT-MIX ASPHALT BASE COURSE WIDENING, 7"
- HOT-MIX ASPHALT SURFACE REMOVAL - BUTT JOINT

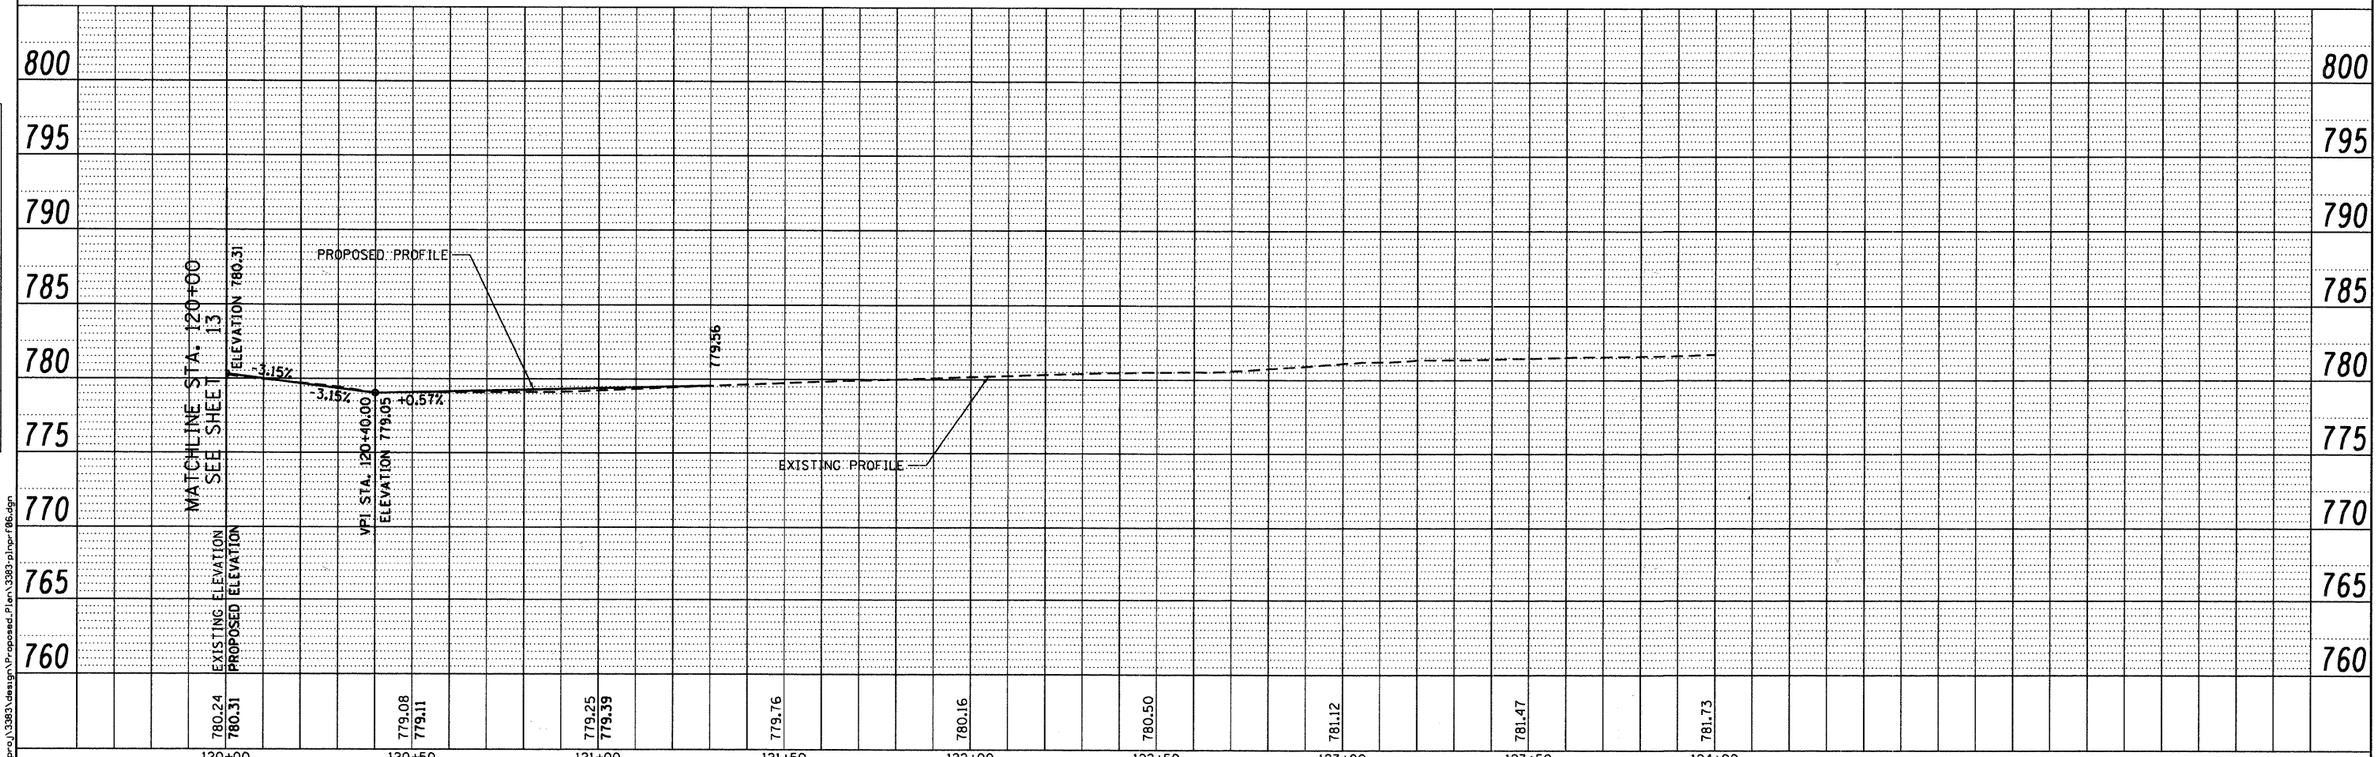

PLAN — NOTE BOOK NO. ____ — SURVEYED / PLOTTED / ALIGNMENT CHECKED / RT. OF WAY CHECKED / CADD FILE NAME — BY — DATE

PROFILE — NOTE BOOK NO. ____ — SURVEYED / PLOTTED / GRADES CHECKED / B.M. NOTED / STRUCTURE NOTAT'NS CHKD — BY — DATE

FILE NAME = n:\proj\3383\design\Proposed_Plan\3383-plnprf06.dgn

Ciorba Group, Inc. CONSULTING ENGINEERS 5507 North Cumberland Avenue, Suite 402 Chicago, Illinois 60656 Tel. 773.775.4009 Fax 773.775.4014	USER NAME = espine	DESIGNED - CLG	REVISED -
		DRAWN - EPS	REVISED -
	PLOT SCALE = 20.0000 ' / IN.	CHECKED - MJL	REVISED -
	PLOT DATE = 12/20/2010	DATE - 12-20-2010	REVISED -

KANE COUNTY DIVISION OF TRANSPORTATION

PROPOSED PLAN AND PROFILE

SCALE: 1" = 20' | SHEET NO. OF SHEETS | STA. TO STA.

F.A.P. RTE.	SECTION	COUNTY	TOTAL SHEETS	SHEET NO.
336	04-00325-00-TL	KANE	54	17

CONTRACT NO. 63547

FED. ROAD DIST. NO. 1 | ILLINOIS | FED. AID PROJECT