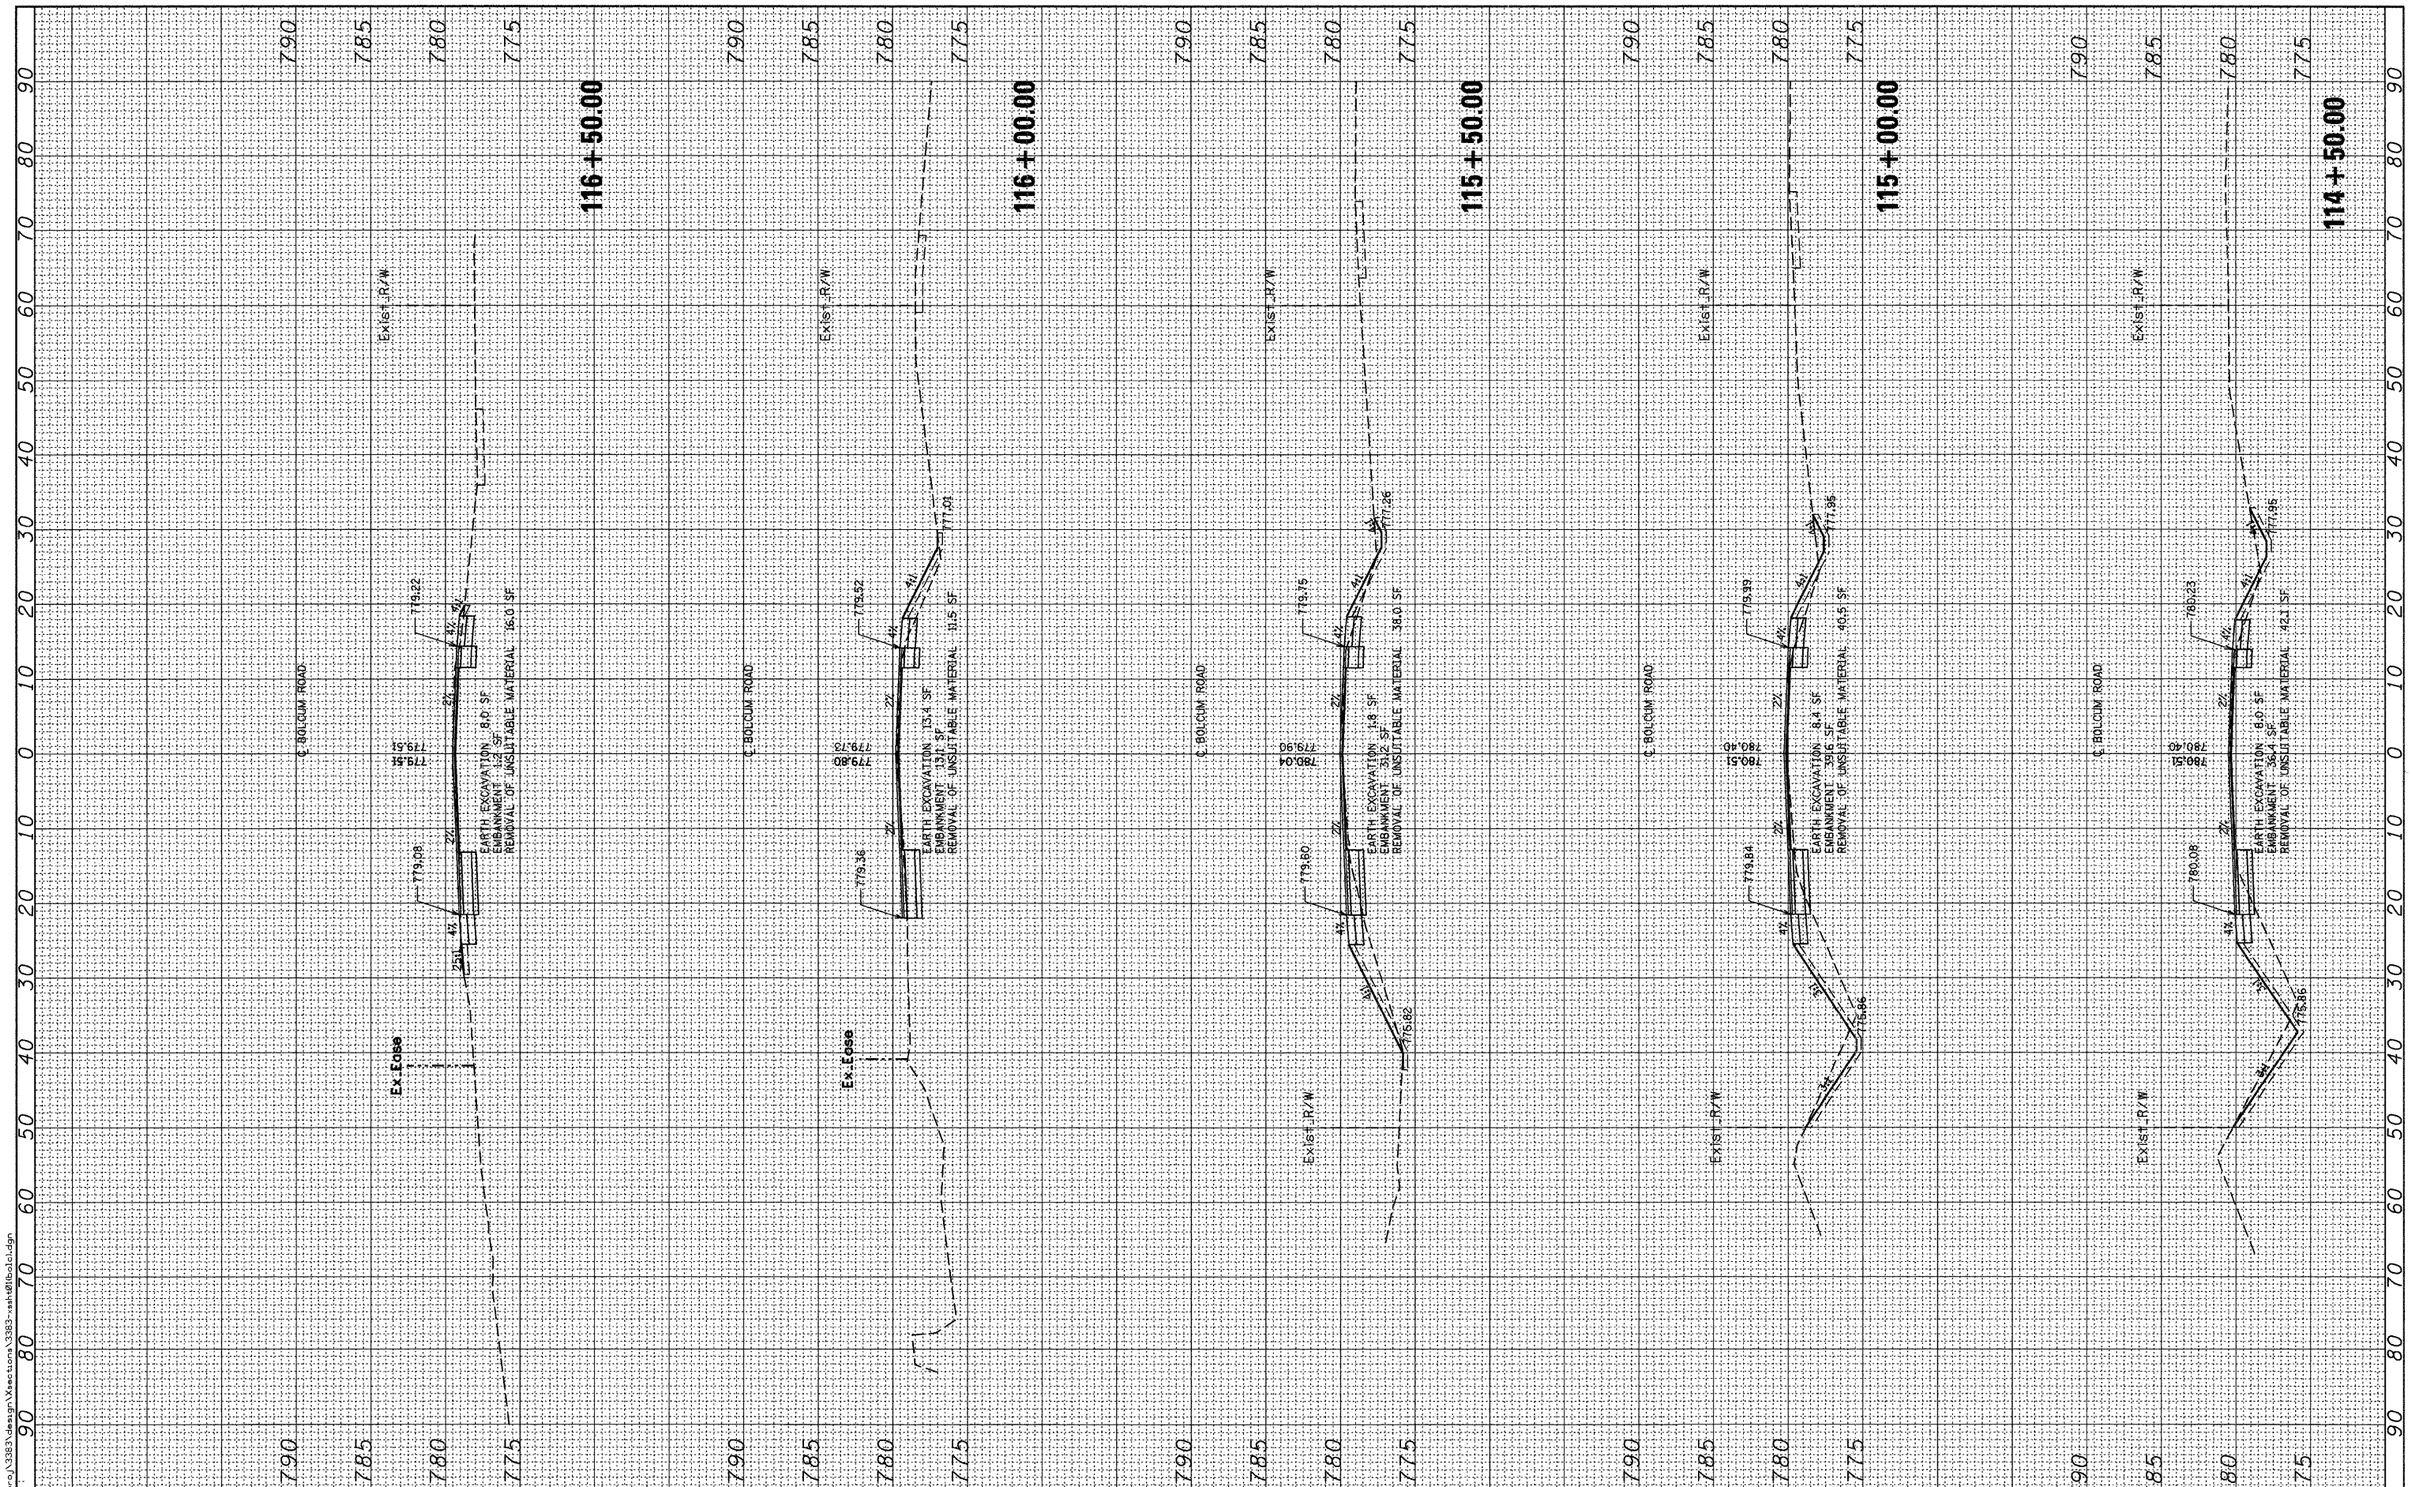

FILE NAME = n:\proj\3383\design\Xsections\3383-ssh\Bolcol.dgn

Ciorba Group, Inc.
CONSULTING ENGINEERS
5507 North Cumberland Avenue, Suite 402
Chicago, Illinois 60656
Tel. 773.775.4009 Fax 773.775.4014

USER NAME = espina	DESIGNED - CLG	REVISED -
	DRAWN - EPS	REVISED -
PLOT SCALE = 10.0000 ' / IN.	CHECKED - SNS	REVISED -
PLOT DATE = 12/21/2010	DATE - 12-20-2010	REVISED -

KANE COUNTY DIVISION OF TRANSPORTATION

CROSS SECTIONS – BOLCUM ROAD

SCALE: | SHEET NO. 17+00 OF 00 SHEETS | STA. | TO STA.

F.A.P. RTE.	SECTION	COUNTY	TOTAL SHEETS	SHEET NO.
336	04-00325-00-TL	KANE	54	52
		CONTRACT NO. 63547		
FED. ROAD DIST. NO.	ILLINOIS	FED. AID PROJECT		