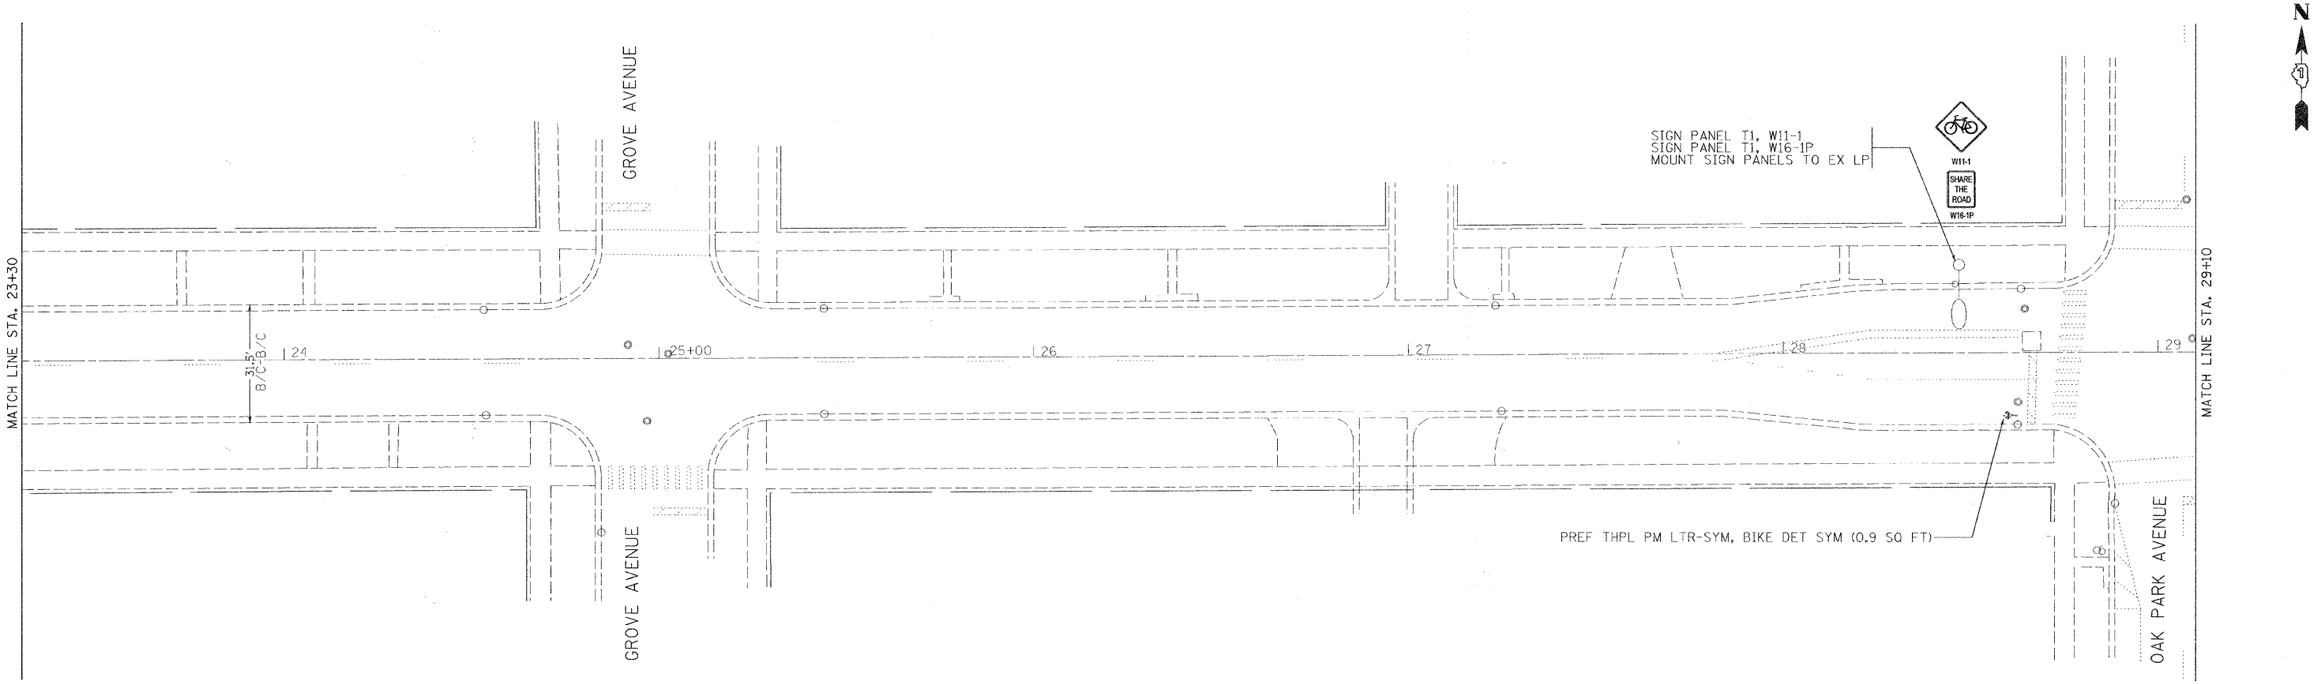

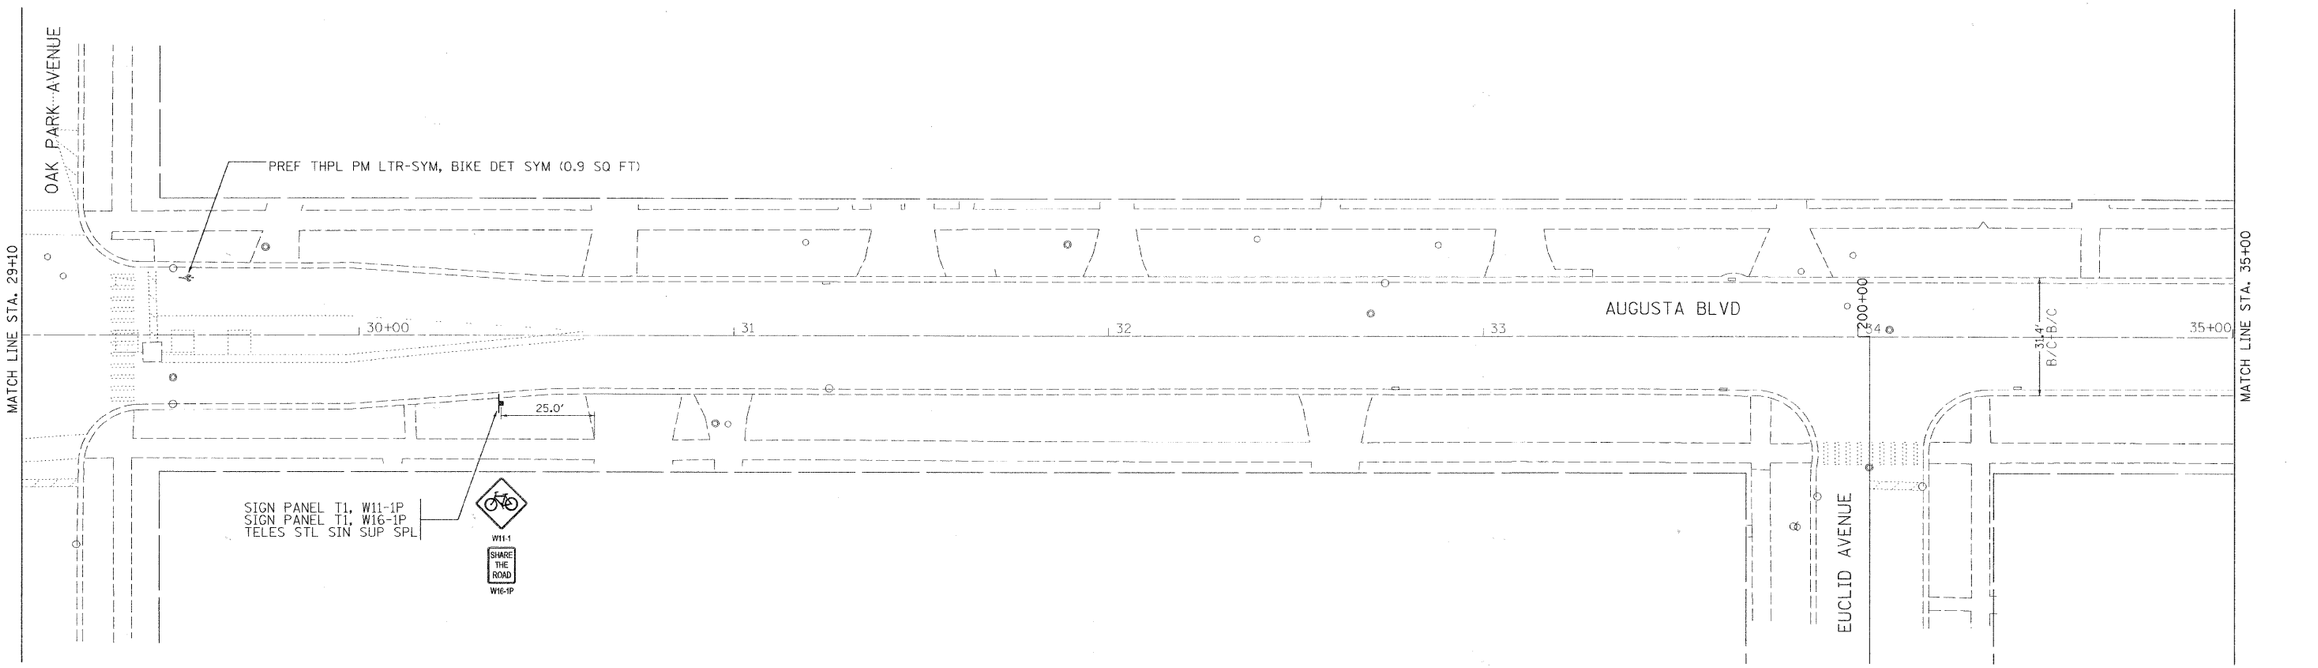

FILE NAME = $FILE1$	USER NAME = $USER$	DESIGNED - ELLEN MCKENNA	REVISED - 12/02/2010, EM
		DRAWN - ELLEN MCKENNA	REVISED -
	PLOT SCALE = $SCALE$	CHECKED - WILLIAM MCKENNA	REVISED -
	PLOT DATE = $DATE$	DATE - 10/29/2010	REVISED -

STATE OF ILLINOIS
DEPARTMENT OF TRANSPORTATION

OAK PARK BIKE FACILITIES
AUGUSTA BOULEVARD

SCALE: 1:20 | SHEET NO. 17 OF 33 SHEETS | STA. 23+30 | TO STA. 35+00

F.A.U RTE.	SECTION	COUNTY	TOTAL SHEETS	SHEET NO.
1394/ 1398	10-00250-00-BT	COOK	33	17
		CONTRACT NO. 63550		
		ILLINOIS FED. AID PROJECT		