FOR INFORMATION ONLY

ROUTE NO.	SECTION	COUNTY	TOTAL SHEETS	SHEET NO.
FA. 401	18BR-1	STEPHENSON	30	9
FED. ROAD DIST. NO 7	ILLINOIS	PROJECT		

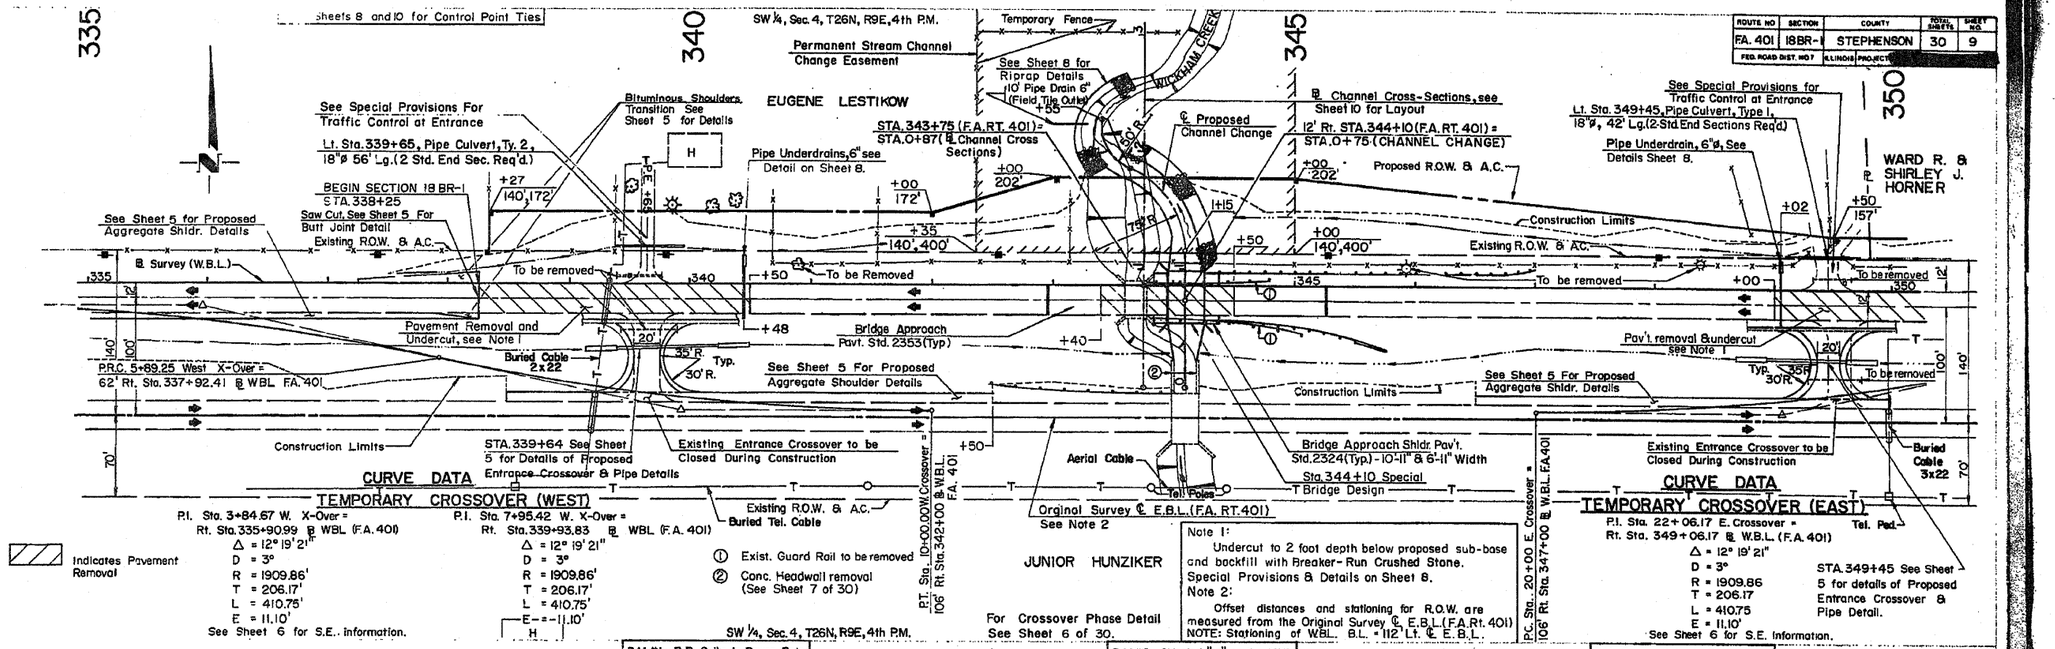

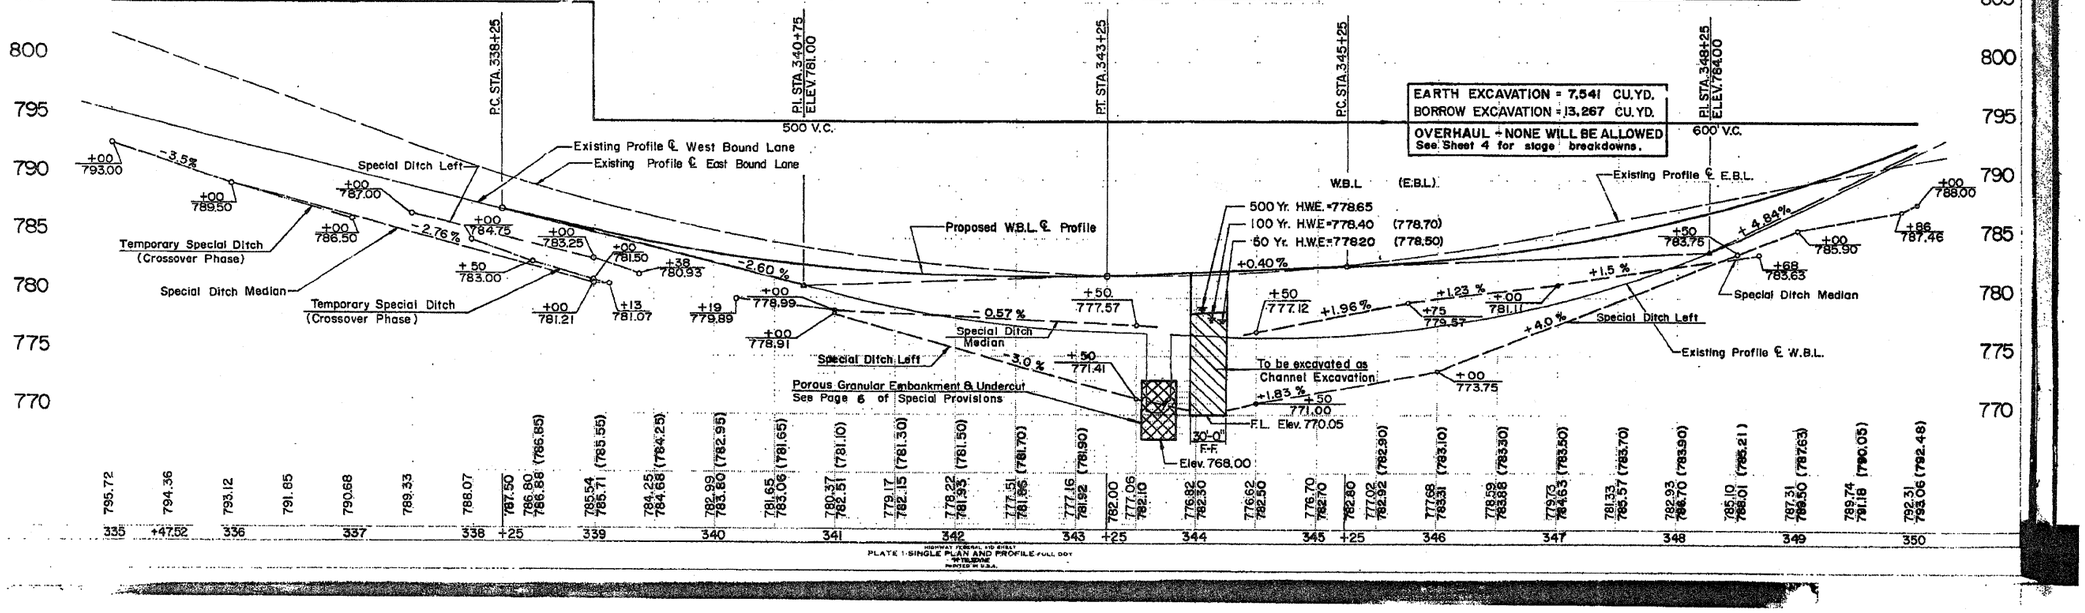

PLATE 1-SINGLE PLAN AND PROFILE-FULL DGN

FILE NAME =	USER NAME = linkdj	DESIGNED -	REVISED -
O:\BR\CADD plans\Stephenson County\28902054\PLANang.dgn		DRAWN -	REVISED -
	PLOT SCALE = 50.0000 ' / IN.	CHECKED -	REVISED -
	PLOT DATE = Wed Dec 28 09:01:25 2011	DATE -	REVISED -

STATE OF ILLINOIS
DEPARTMENT OF TRANSPORTATION

Roadway Plan and Profile
For Information Only

SCALE: _____ | SHEET NO. __ OF ___ SHEETS | STA. _____ TO STA. _____

F.A.P. RTE.	SECTION	COUNTY	TOTAL SHEETS	SHEET NO.
301	(18BR-1)M	Stephenson	13	3
		CONTRACT NO. 64C83		
		ILLINOIS FED. AID PROJECT		