BENCHMARK #10

CHIS "□" ON SW CORNER OF BRIDGE ON WINGWALL
STA 459+24, 18' RT
ELEVATION 655.54

LEGEND

- PAVEMENT REMOVAL AND REPLACEMENT
- HMA BUTT JOINT
- PAVEMENT REMOVAL AND BR APPR PAVEMENT CONNECTOR
- EXISTING UTILITY POLE
- EXISTING TELEPHONE SPLICE BOX
- EXISTING FENCE POST (UNLESS NOTED OTHERWISE)
- TEMPORARY DITCH CHECK
- PROPOSED DITCH FLOW LINE
- EROSION CONTROL BLANKET (SEE SHEET NO. 34)

N

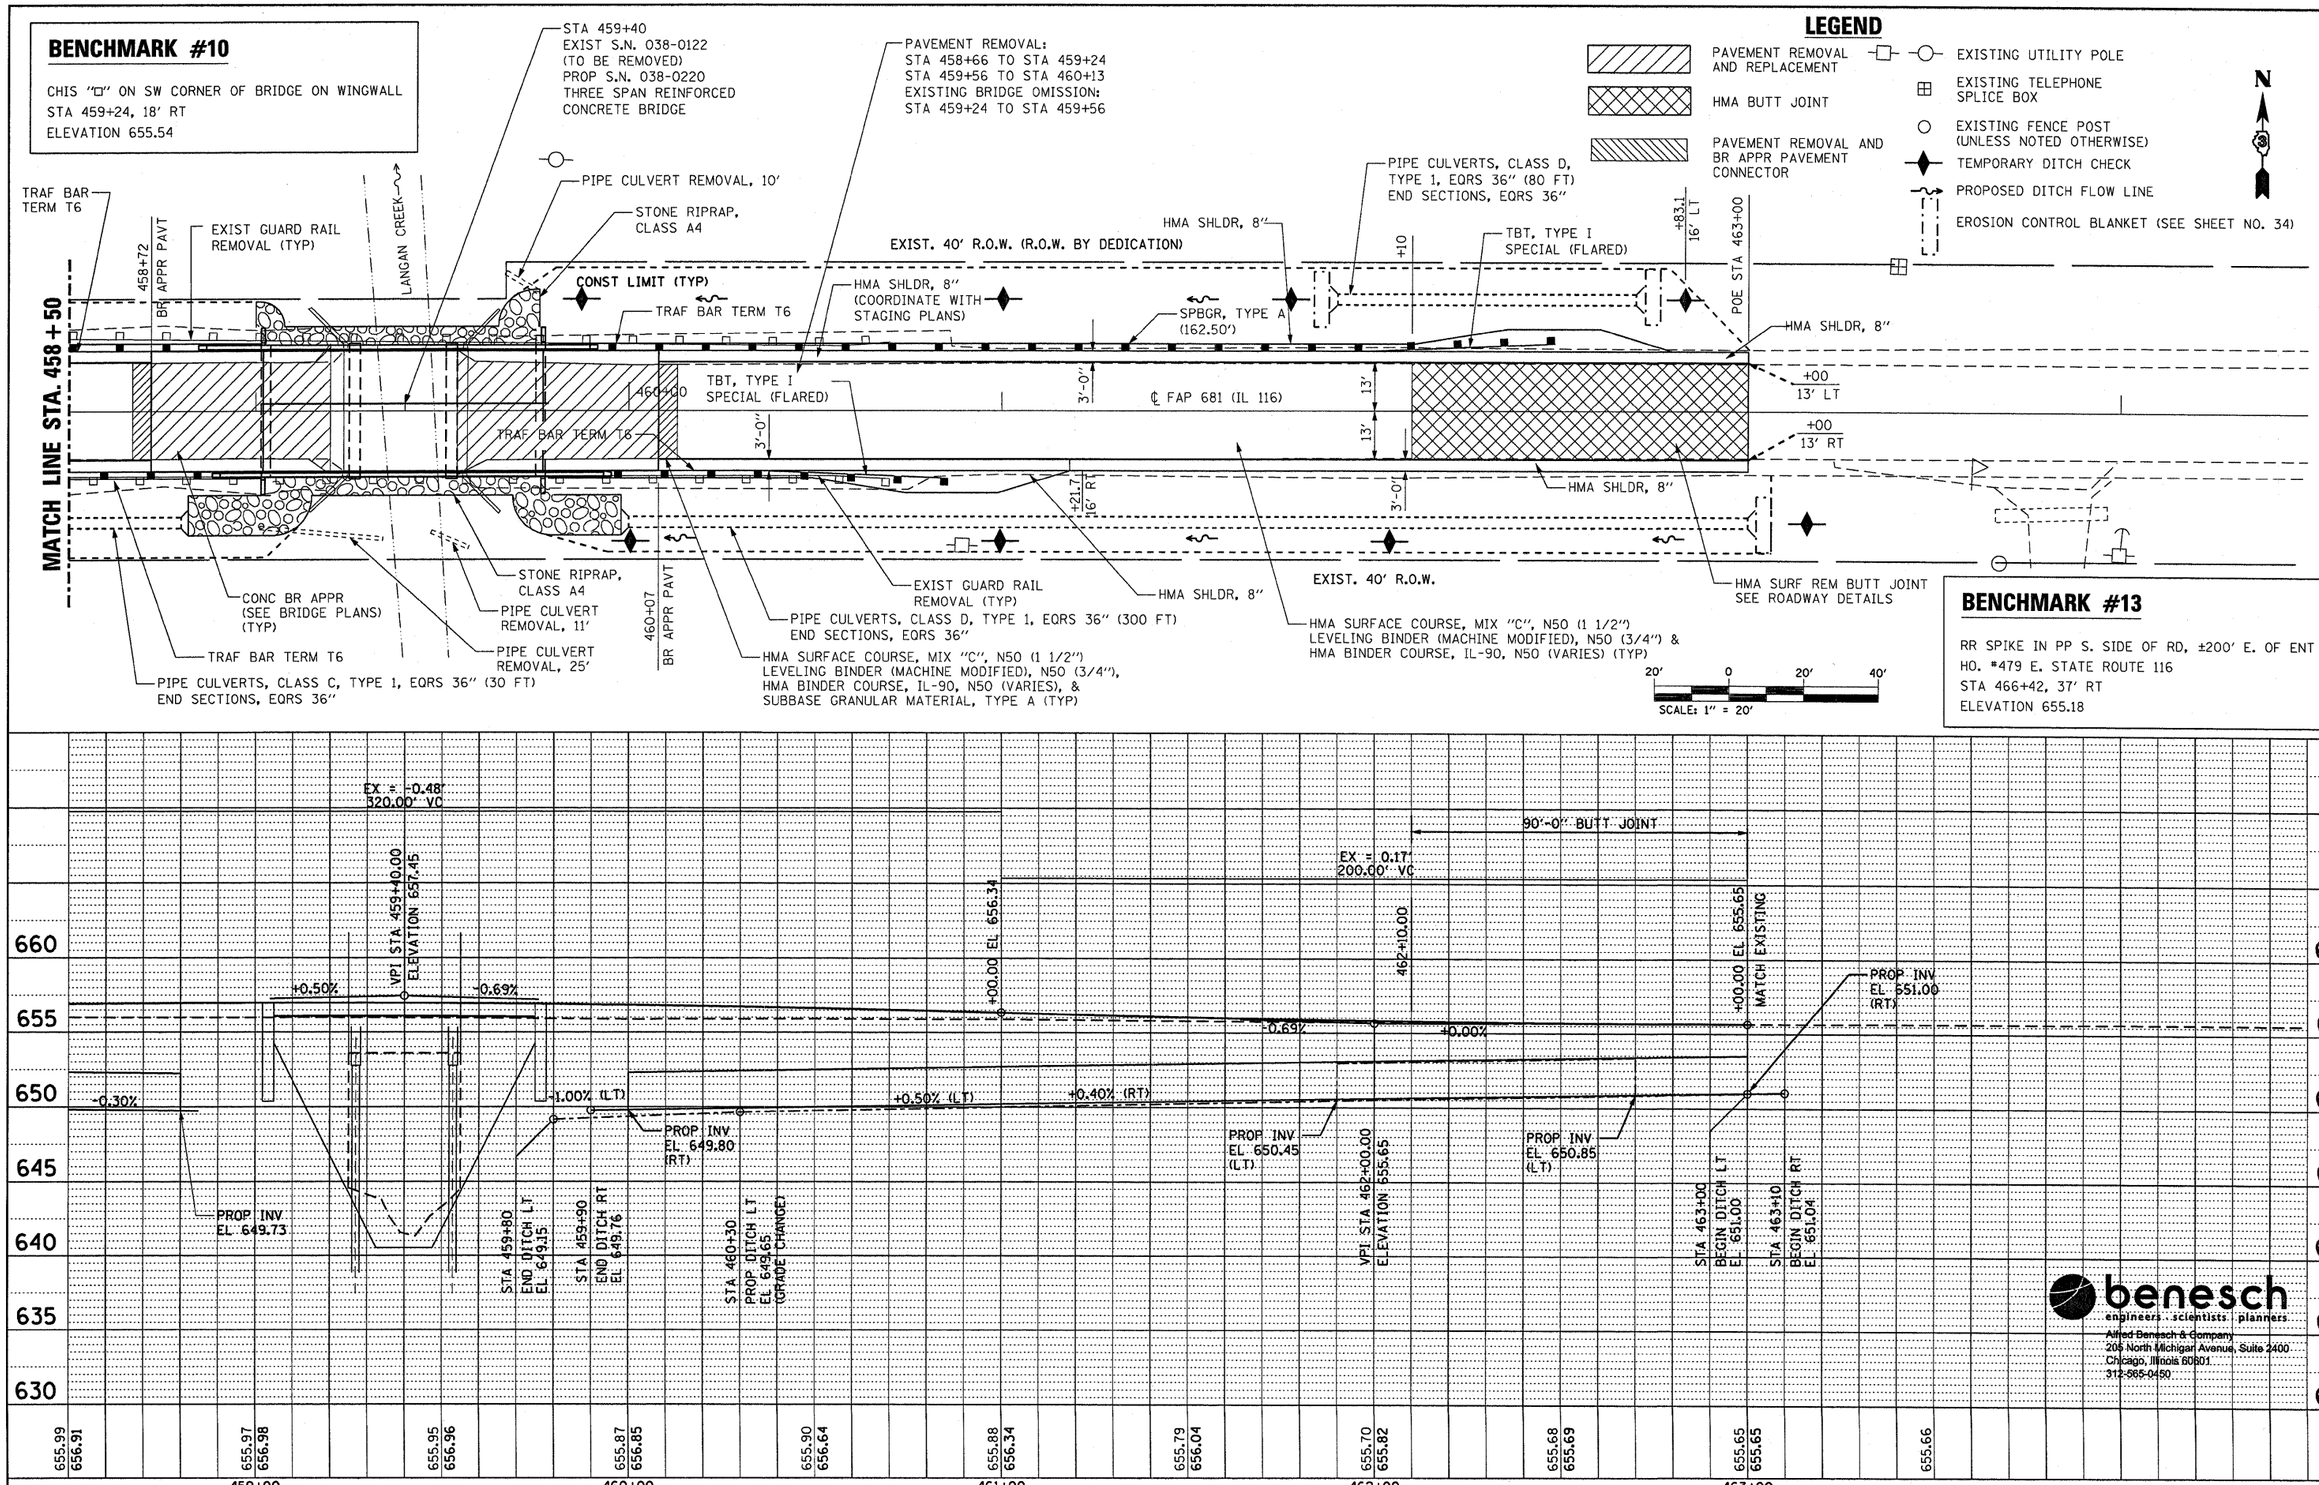

BENCHMARK #13

RR SPIKE IN PP S. SIDE OF RD, ±200' E. OF ENT TO
HO. #479 E. STATE ROUTE 116
STA 466+42, 37' RT
ELEVATION 655.18

benesch
engineers · scientists · planners
Alfred Benesch & Company
205 North Michigan Avenue, Suite 2400
Chicago, Illinois 60601
312-565-0450

PLAN	BY	DATE
SURVEYED		
PLOTTED		
ALIGNMENT CHECKED		
RT. OF WAY CHECKED		
CADD FILE NAME		
NOTE BOOK NO.		

PROFILE	BY	DATE
SURVEYED		
PLOTTED		
GRADES CHECKED		
B.M. NOTED		
STRUCTURE NOTAT'NS CHKD		
NOTE BOOK NO.		

FILE NAME = c:\pw_work\pwidot\carpenterdj\dms68283\D366960-sht-plnprf2 MERGED.dgn	USER NAME = carpenterdj	DESIGNED - DC	REVISED - JMS 11-30-2010
		DRAWN - MRW	REVISED - XXX
	PLOT SCALE = 20.0000 ' / IN.	CHECKED - JMS	REVISED - XXX
	PLOT DATE = Dec 16, 2010 - 07:55:29 AM	DATE - 10-30-2010	REVISED - XXX

STATE OF ILLINOIS
DEPARTMENT OF TRANSPORTATION

PLAN AND PROFILE

SCALE: 1" = 20' | SHEET NO. 2 OF 2 SHEETS | STA. 458+50 TO STA. 463+00

F.A.P. RTE.	SECTION	COUNTY	TOTAL SHEETS	SHEET NO.
681	(117) BR-1	IROQUOIS	41	8

CONTRACT NO. 66960

FED. ROAD DIST. NO. 3 | ILLINOIS | FED. AID PROJECT