CONTRACT NO. 66960

IL. RTE.	SECTION	COUNTY	TOTAL SHEETS	SHEET NO.
116	(117) BR-1	IROQUOIS	41	37
STA. 458+00.00		TO STA. 458+50.00		
FED. ROAD DIST. NO.	ILLINOIS	FED. AID PROJECT		

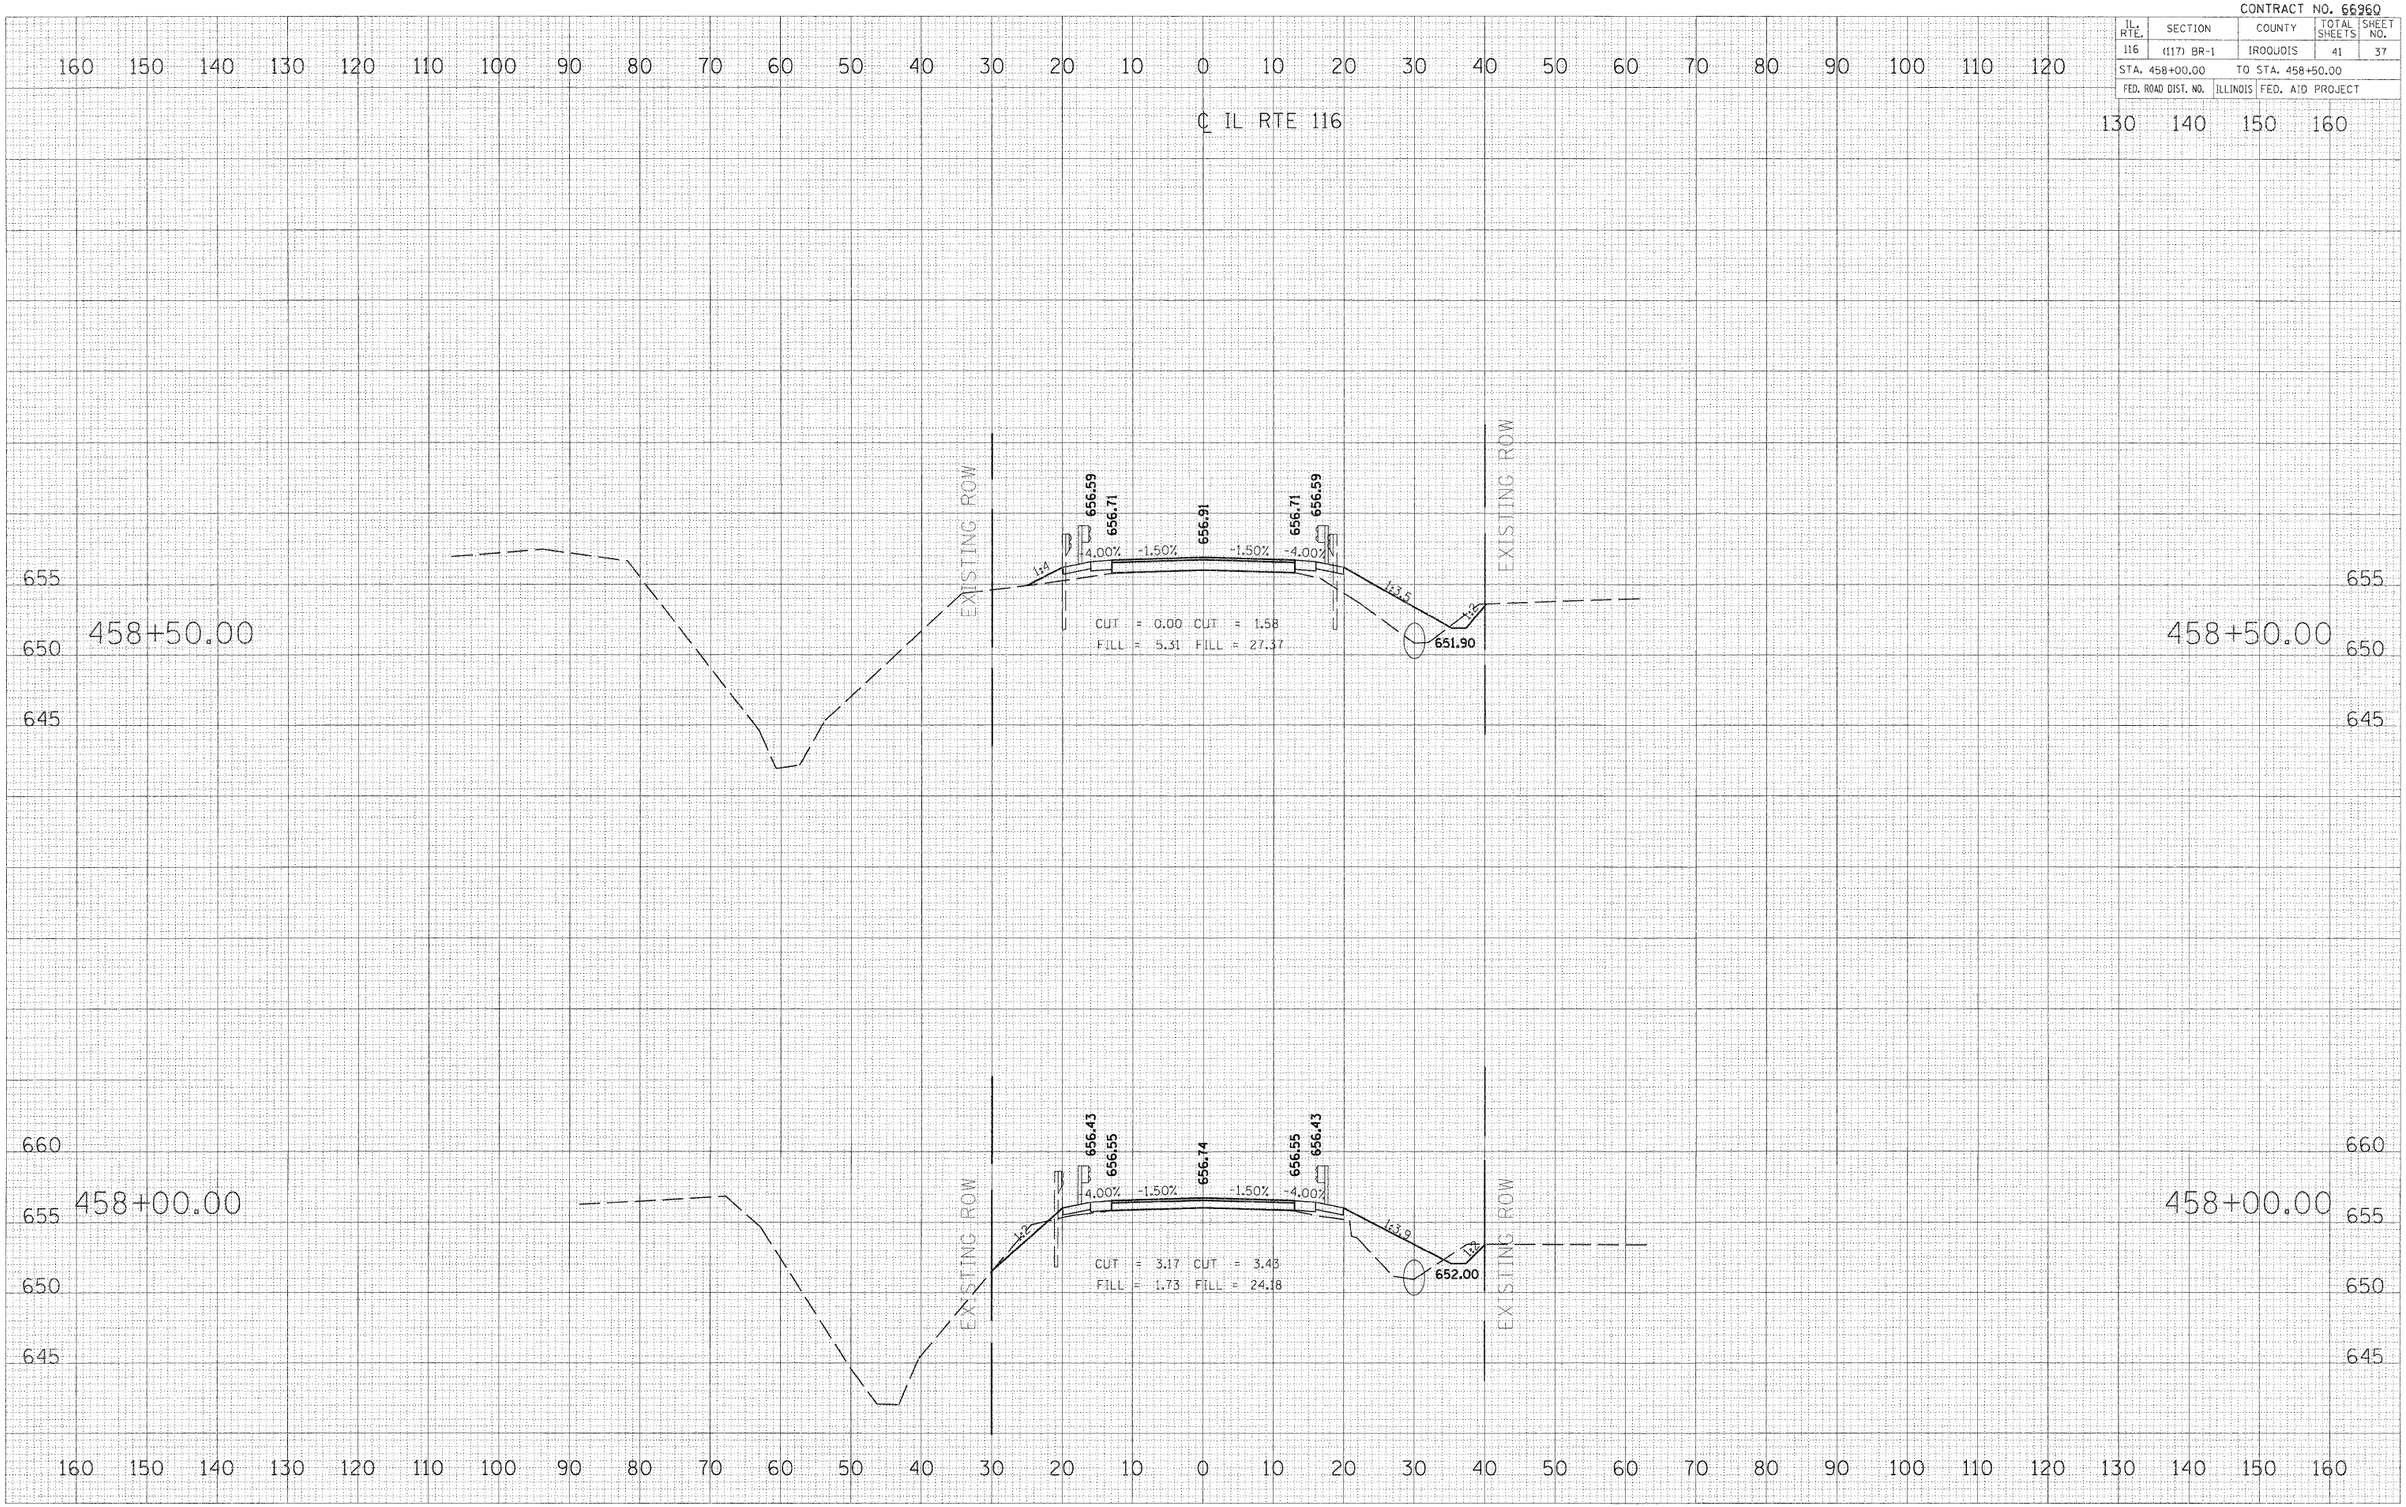

FINAL SURVEY | NOTE BOOK | NO. | SURVEYED | PLOTTED | TEMPLATE | AREAS | AREAS CHECKED | BY | DATE

ORIGINAL SURVEY | NOTE BOOK | NO. | SURVEYED | PLOTTED | TEMPLATE | AREAS | AREAS CHECKED | BY | DATE

PLOT DATE = 12\09\2010
FILE NAME = ...\sheets\0366960-sht-xssht.dgn
PLOT SCALE = $SCALE$
USER NAME = jsalmon

2365-3XSSTS