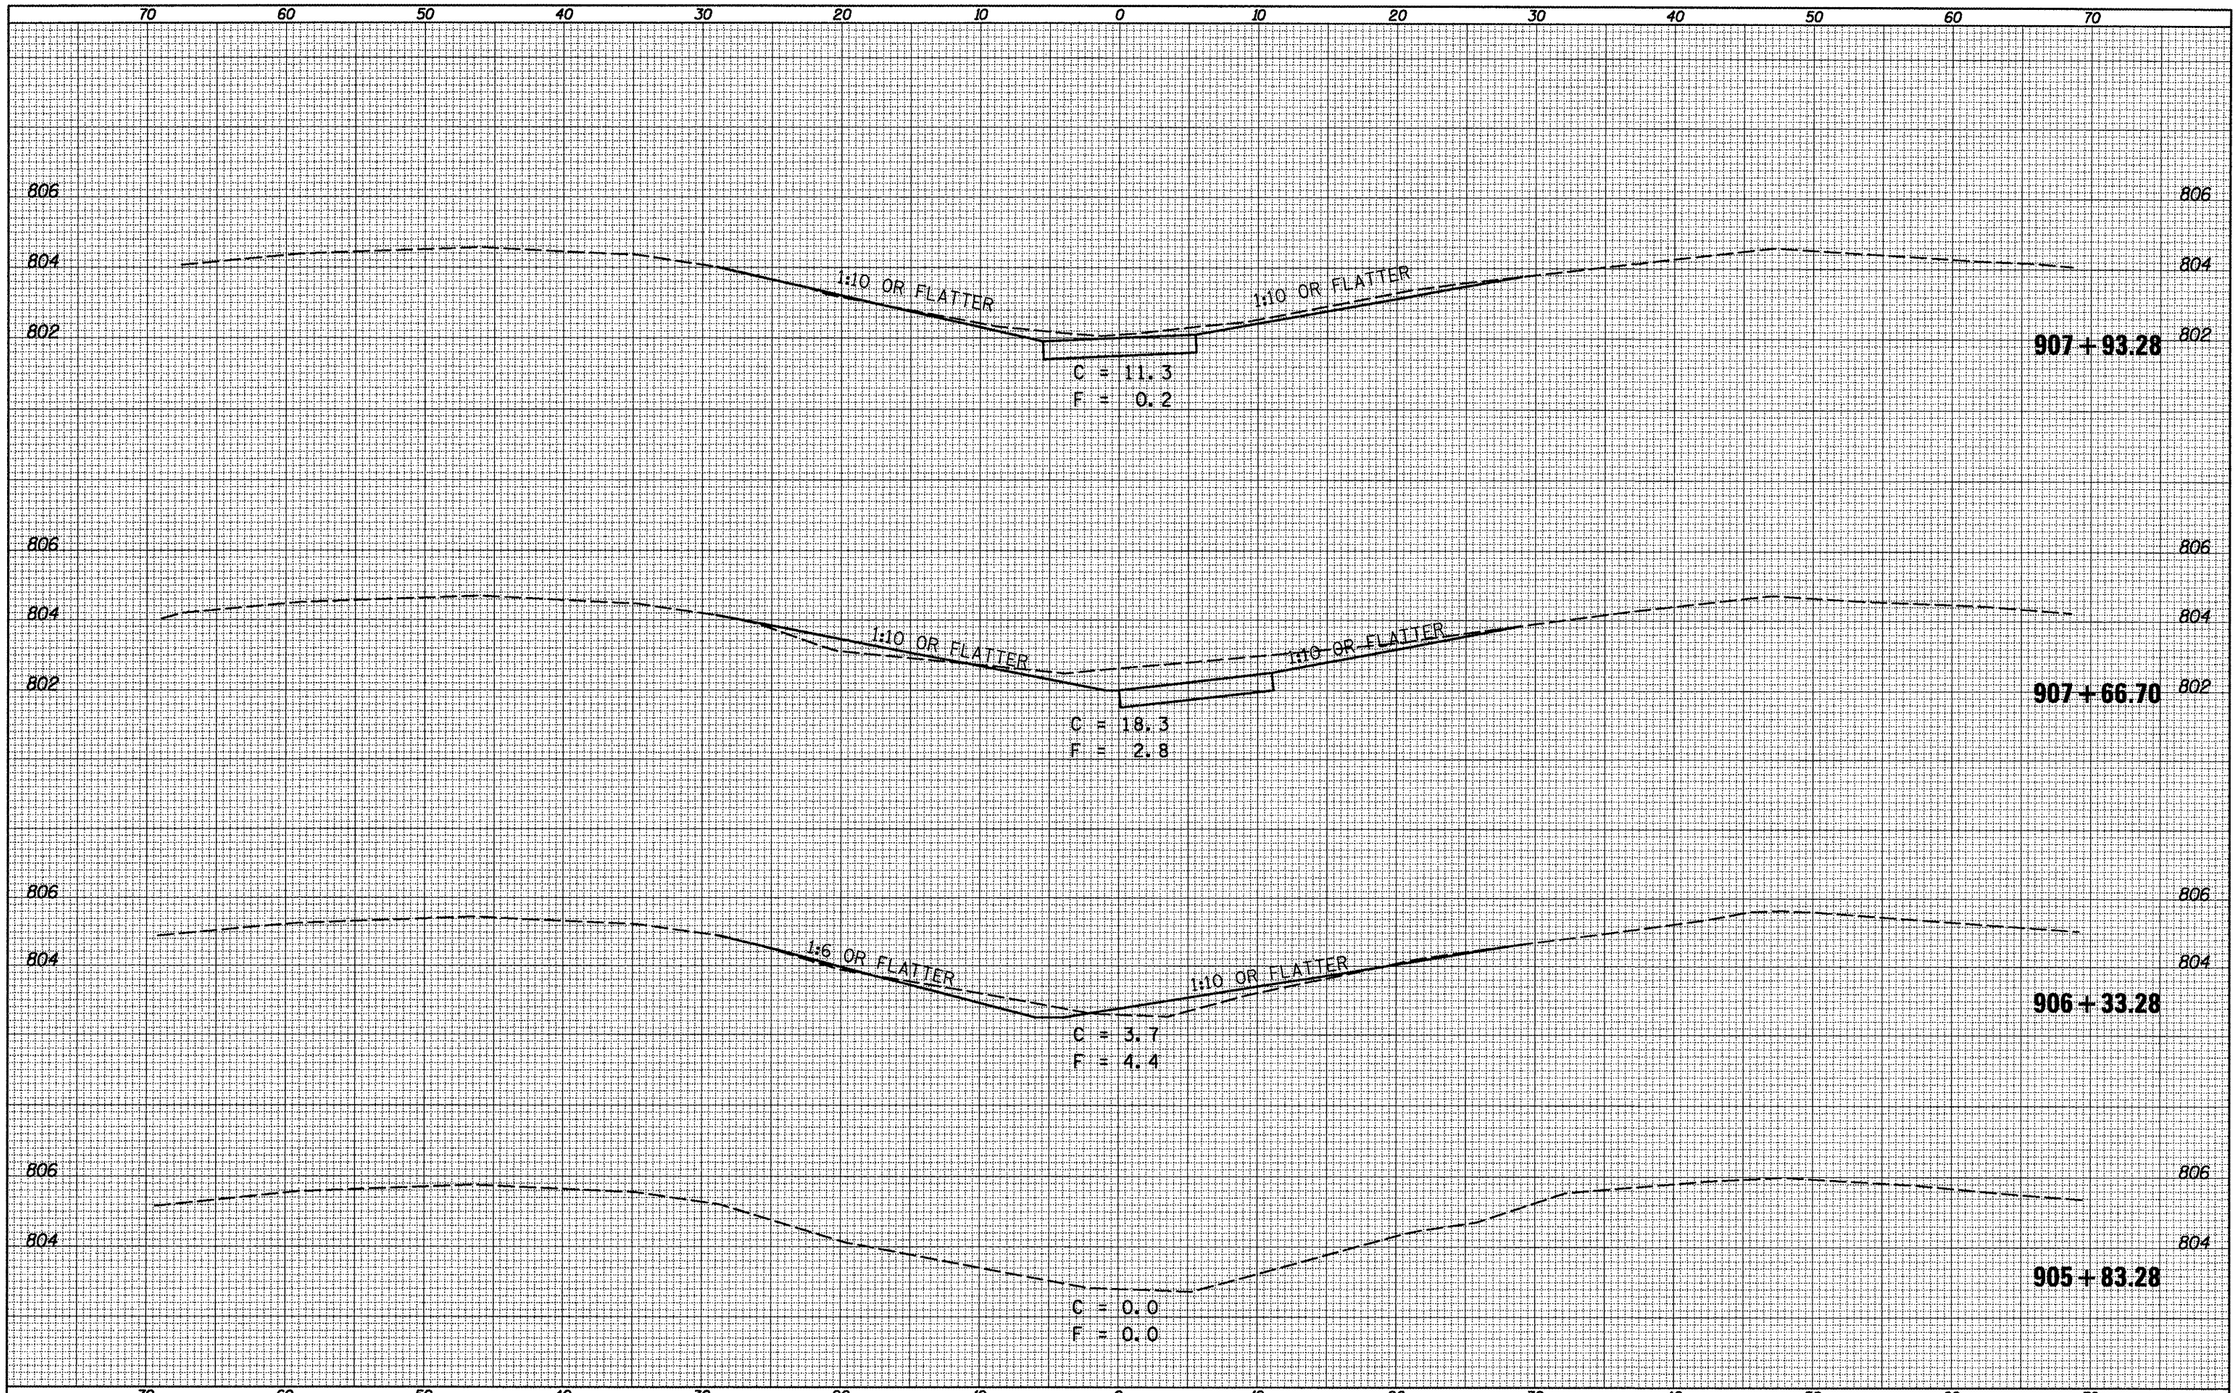

FILE NAME = c:\pw_work\pwidot\hoganbj\d0239505\D570550-sht-xs_0123.dgn	USER NAME = hoganbj	DESIGNED - BJM	REVISED -	STATE OF ILLINOIS DEPARTMENT OF TRANSPORTATION	EARTHWORK FOR ATTNUATOR BASES AT MEDIAN PIERS S.N. 057-0123	F.A.I. RTE. 74	SECTION (57-20(1),21,22)RS-3	COUNTY McLean	TOTAL SHEETS 150 / SHEET NO. 108
		DRAWN -	REVISED -					CONTRACT NO. 70550	
	PLOT SCALE = 10.0000 ' / IN.	CHECKED -	REVISED -						
	PLOT DATE = 10/21/2010	DATE - 09/10/10	REVISED -		SCALE: SHEET NO. 1 OF 3 SHEETS STA. 905+83.28 TO STA. 907+93.28		ILLINOIS FED. AID PROJECT		