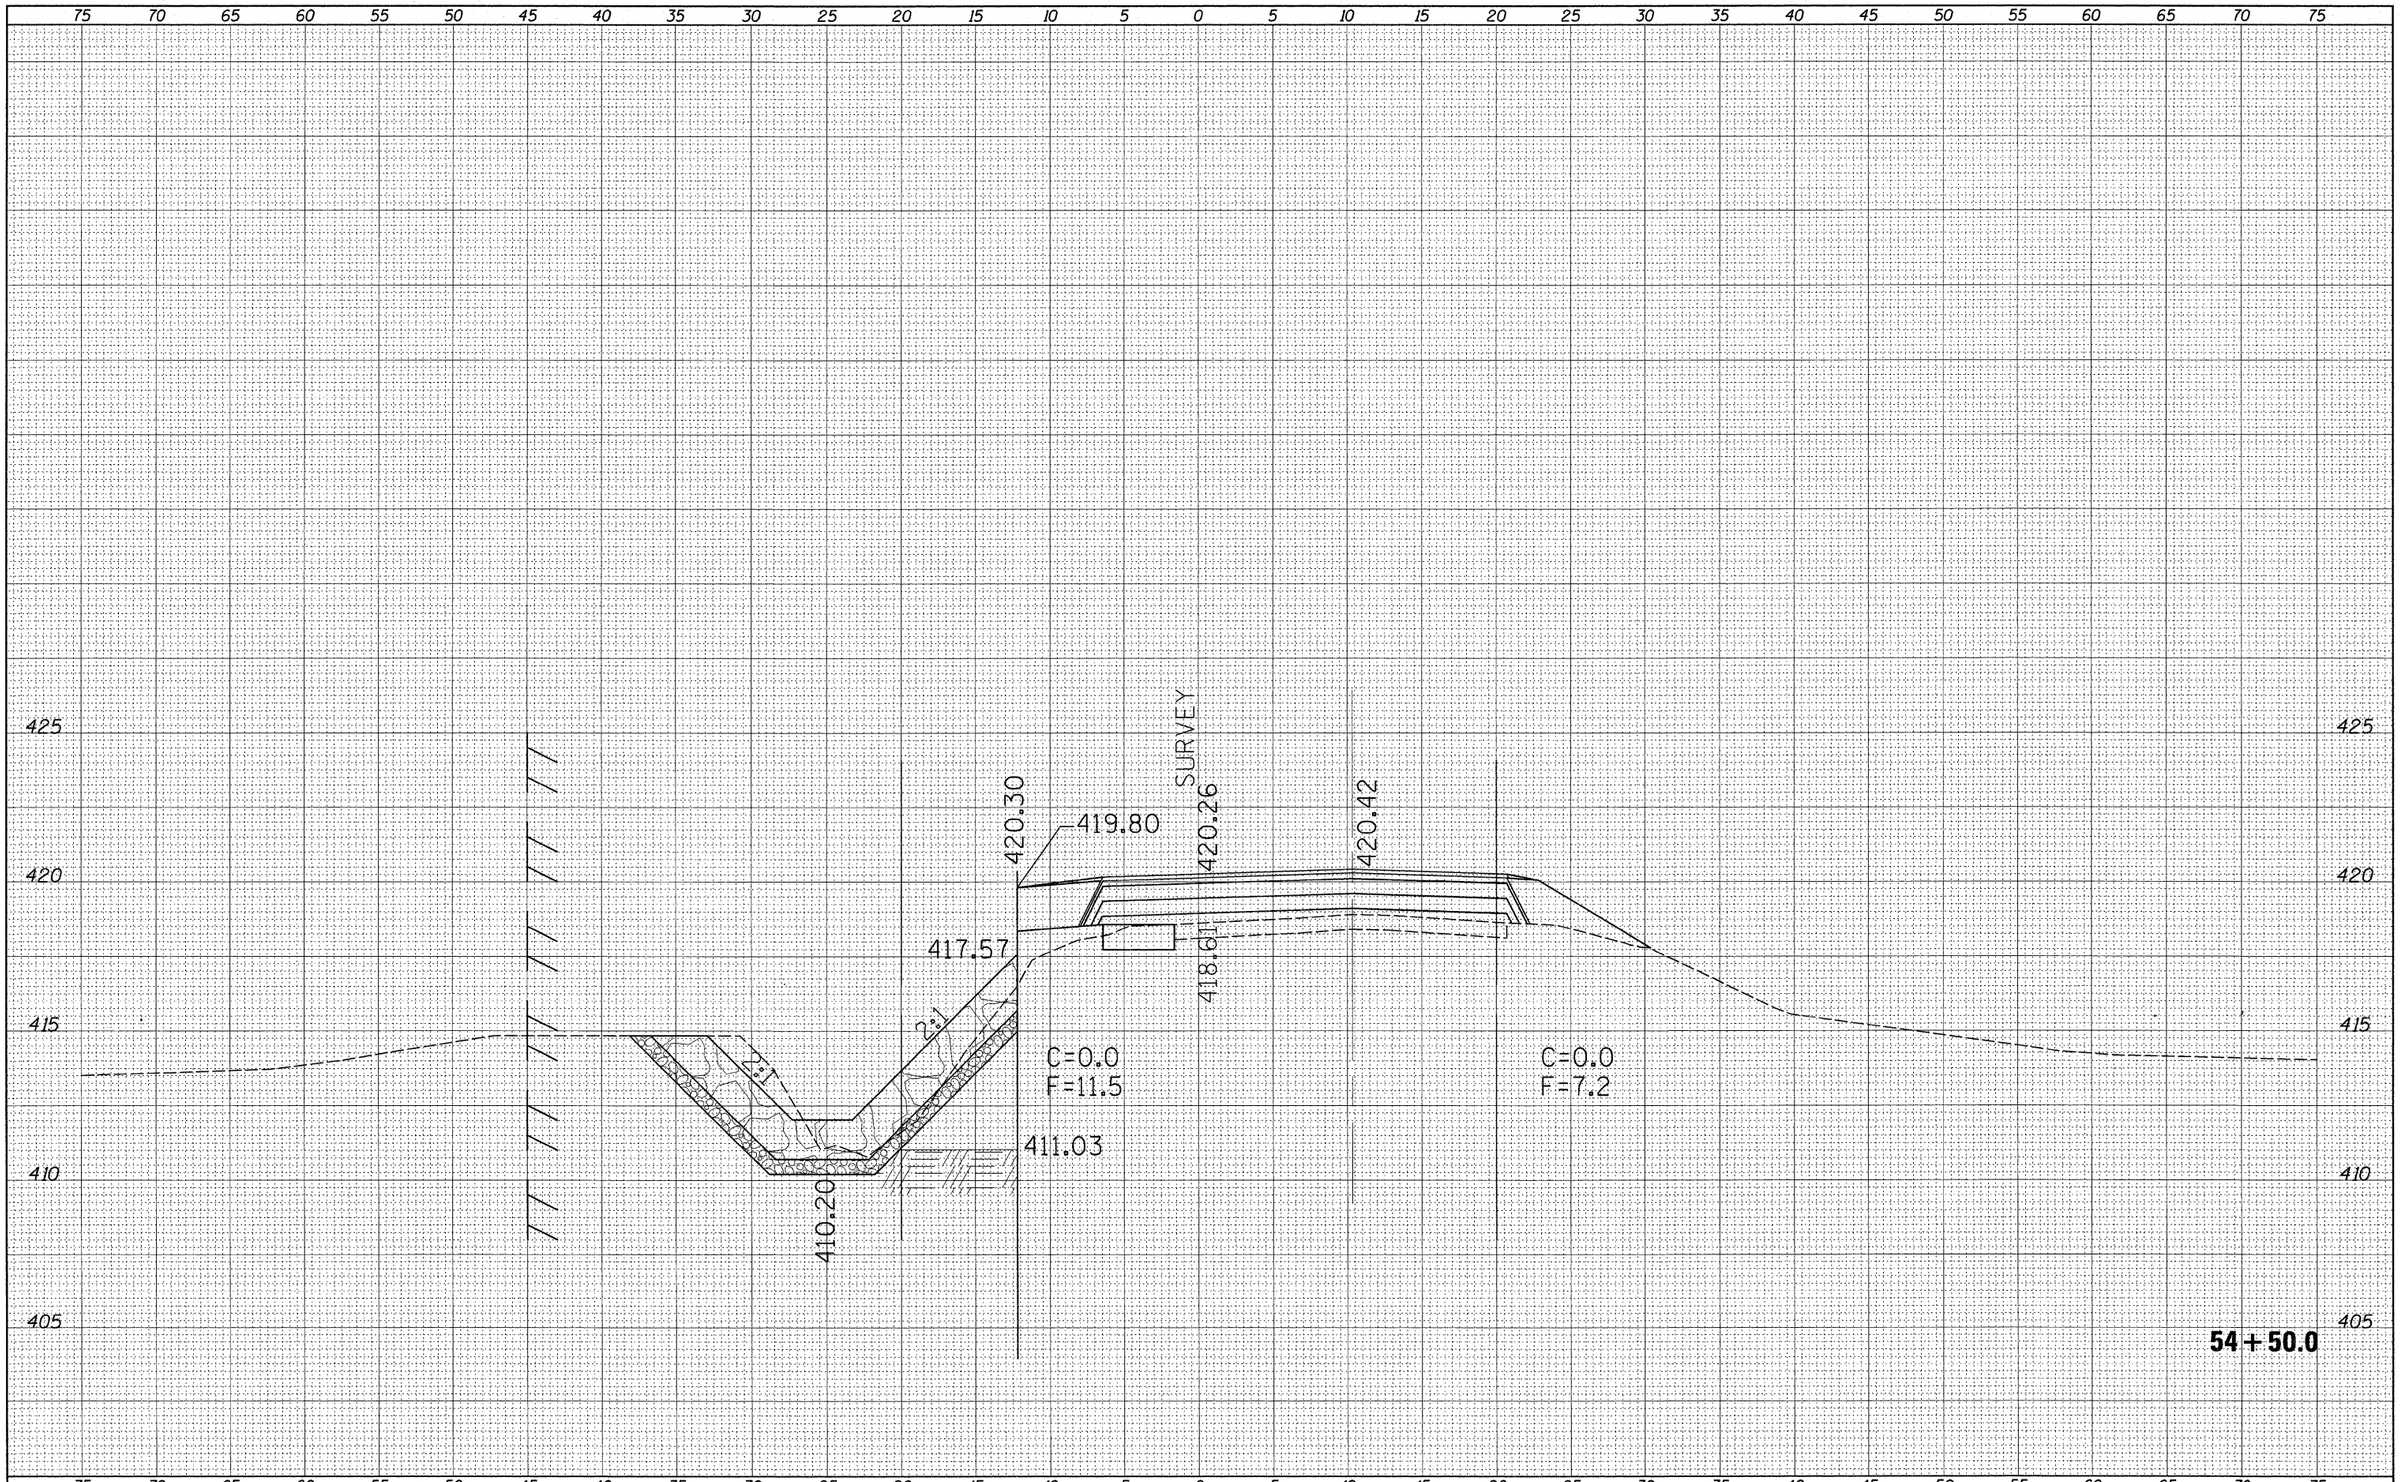

FINAL SURVEY		BY	DATE
	SURVEYED		
	PLOTTED		
NOTE BOOK	TEMPLATE		
	VERIFIED		
NO.	AREAS CHECKED		

ORIGINAL SURVEY		BY	DATE
	SURVEYED		
	PLOTTED		
NOTE BOOK	TEMPLATE		
	VERIFIED		
NO.	AREAS CHECKED		

FILE NAME = c:\pw_work\pwidot\swartzrw\d0177918\D774448-sht-xscsr.dgn	USER NAME = swartzrw	DESIGNED -	REVISED -
		DRAWN -	REVISED -
	PLOT SCALE = 5.0000 ' / IN.	CHECKED -	REVISED -
	PLOT DATE = 12/27/2010	DATE -	REVISED -

STATE OF ILLINOIS
DEPARTMENT OF TRANSPORTATION

STATION CROSS SECTIONS
NEW HOPE ROAD

SCALE: 5 | SHEET NO. 26 OF 28 SHEETS | STA. 54+50.0 | TO STA. 54+50.0

F.A.P. RTE.	SECTION	COUNTY	TOTAL SHEETS	SHEET NO.
328	104 RS-4	WAYNE	77	75

CONTRACT NO. 74448

ILLINOIS FED. AID PROJECT